


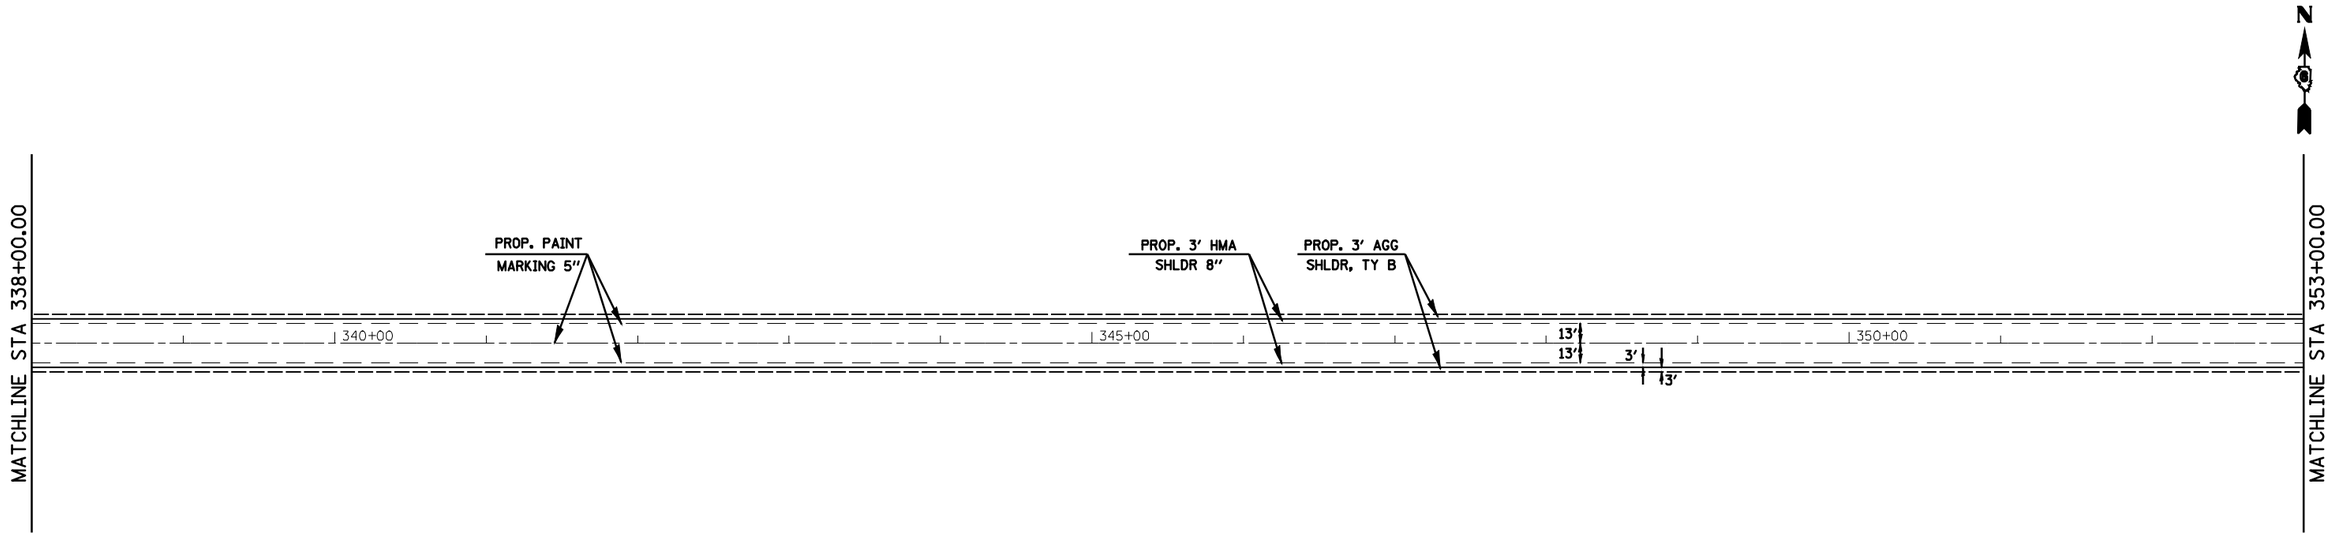


| | | | |
|---|---|---|---|
| FILE NAME = c:\pw_work\PWIDOT\LAUGHLINRL\d0182895\D672D61-sht-plan-50Scale.dgn | USER NAME = laughlinrl | DESIGNED - | REVISED - |
| | | DRAWN - | REVISED - |
| | PLOT SCALE = 100.0000 ' / IN. | CHECKED - | REVISED - |
| | PLOT DATE = Mar-25-2010 12:09:21PM | DATE - | REVISED - |

**STATE OF ILLINOIS**
**DEPARTMENT OF TRANSPORTATION**

**PLAN VIEW**
**F.A.P. 315 (US 136)**

SCALE: | SHEET NO. OF SHEETS | STA. | TO STA.
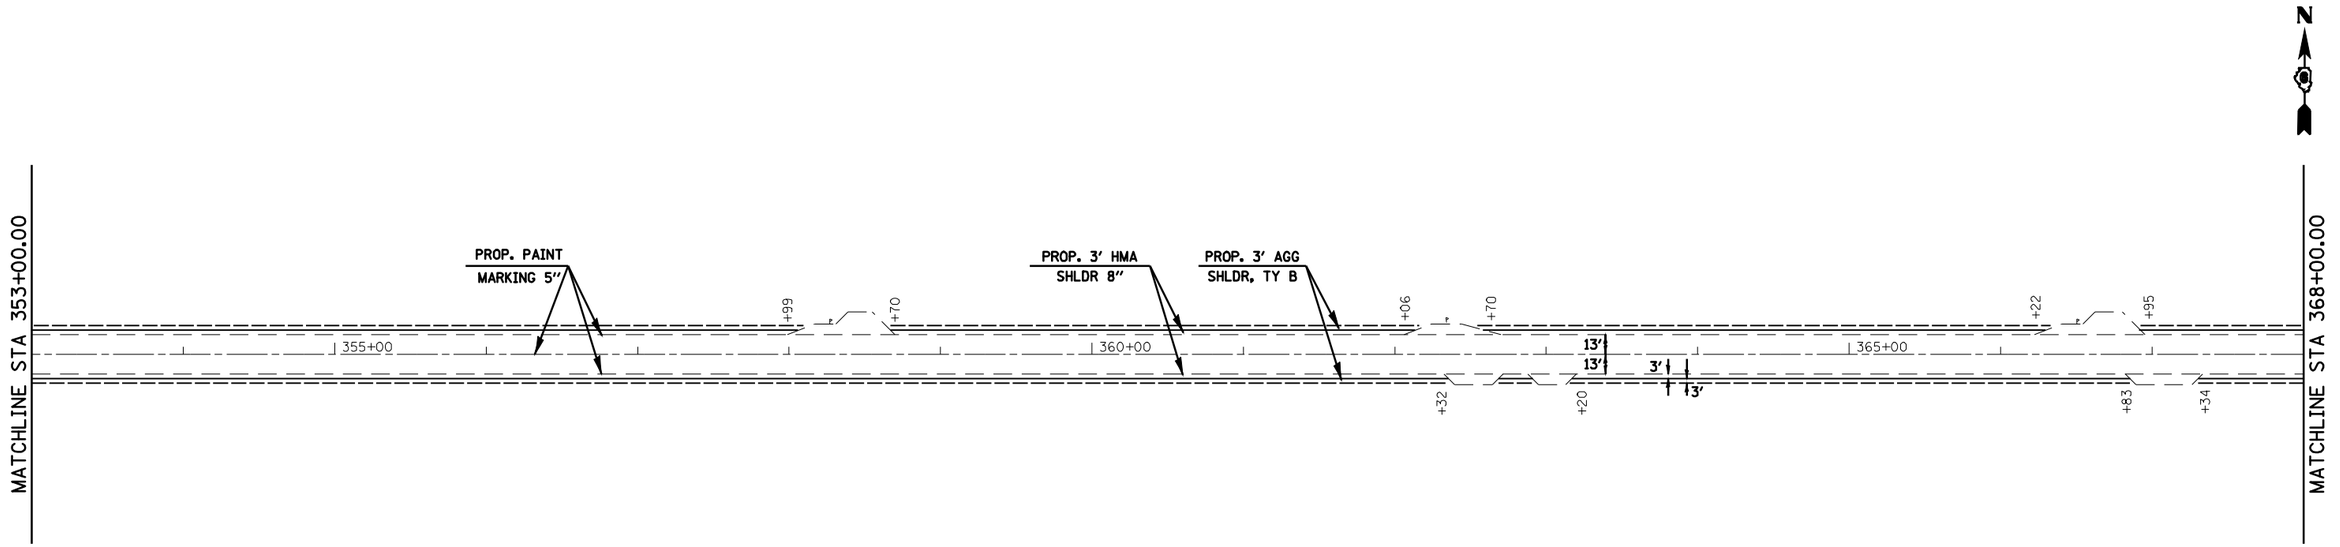
| F.A.P. RTE. | SECTION | COUNTY | TOTAL SHEETS | SHEET NO. |
|---|---|---|---|---|
| 315 | (7,8)-I & (1)I-1, (2)I-2 | MASON | 34 | 26 |
| | | CONTRACT NO. 72D61 | | |
| | ILLINOIS FED. AID PROJECT | | | |