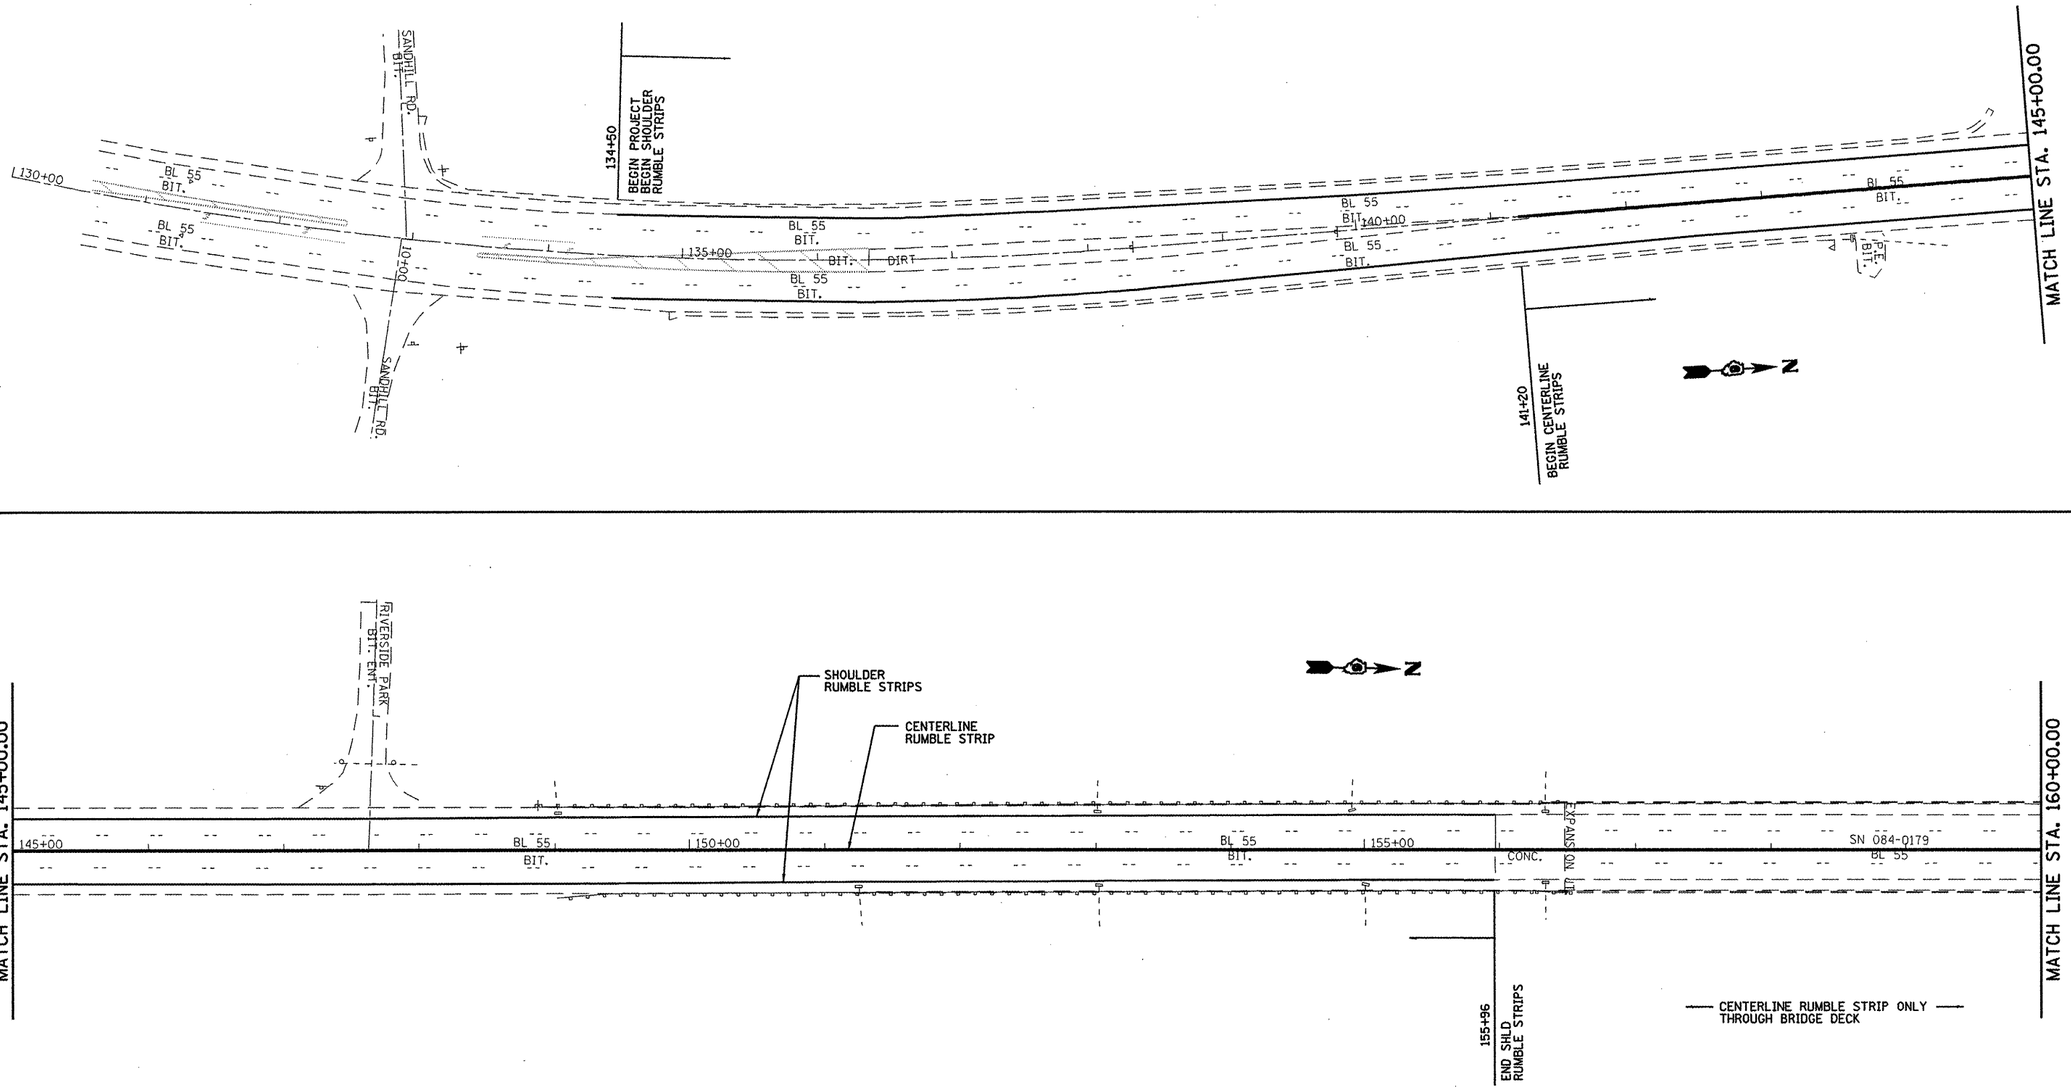


| | | | | | | | | | | | |
|---|---|---|---|---|---|---|---|---|---|---|---|
| FILE NAME = c:\pw_work\PWIDOT\LAUGHLINRL\d0184527\D572d62-sht-dblpln50.dgn | USER NAME = laughlinrl | DESIGNED - | REVISED - | **STATE OF ILLINOIS DEPARTMENT OF TRANSPORTATION** | **PLAN VIEW** | | | F.A.P. RTE. | SECTION | COUNTY | TOTAL SHEETS | SHEET NO. |
| | PLOT SCALE = 100.0000 ' / IN. | DRAWN - | REVISED - | | | | | 666 | (27)1-1 | SANGAMON | 7 | 5 |
| | PLOT DATE = Mar-17-2010 09:15:26AM | CHECKED - | REVISED - | | | | | | | CONTRACT NO. 72D62 | | |
| | | DATE - | REVISED - | | SCALE: | SHEET NO. OF SHEETS | STA. TO STA. | | | ILLINOIS FED. AID PROJECT | | |