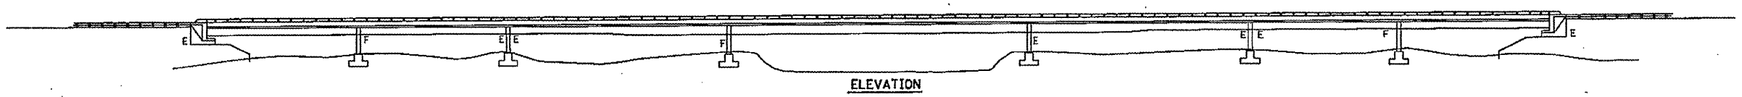

ELEVATION

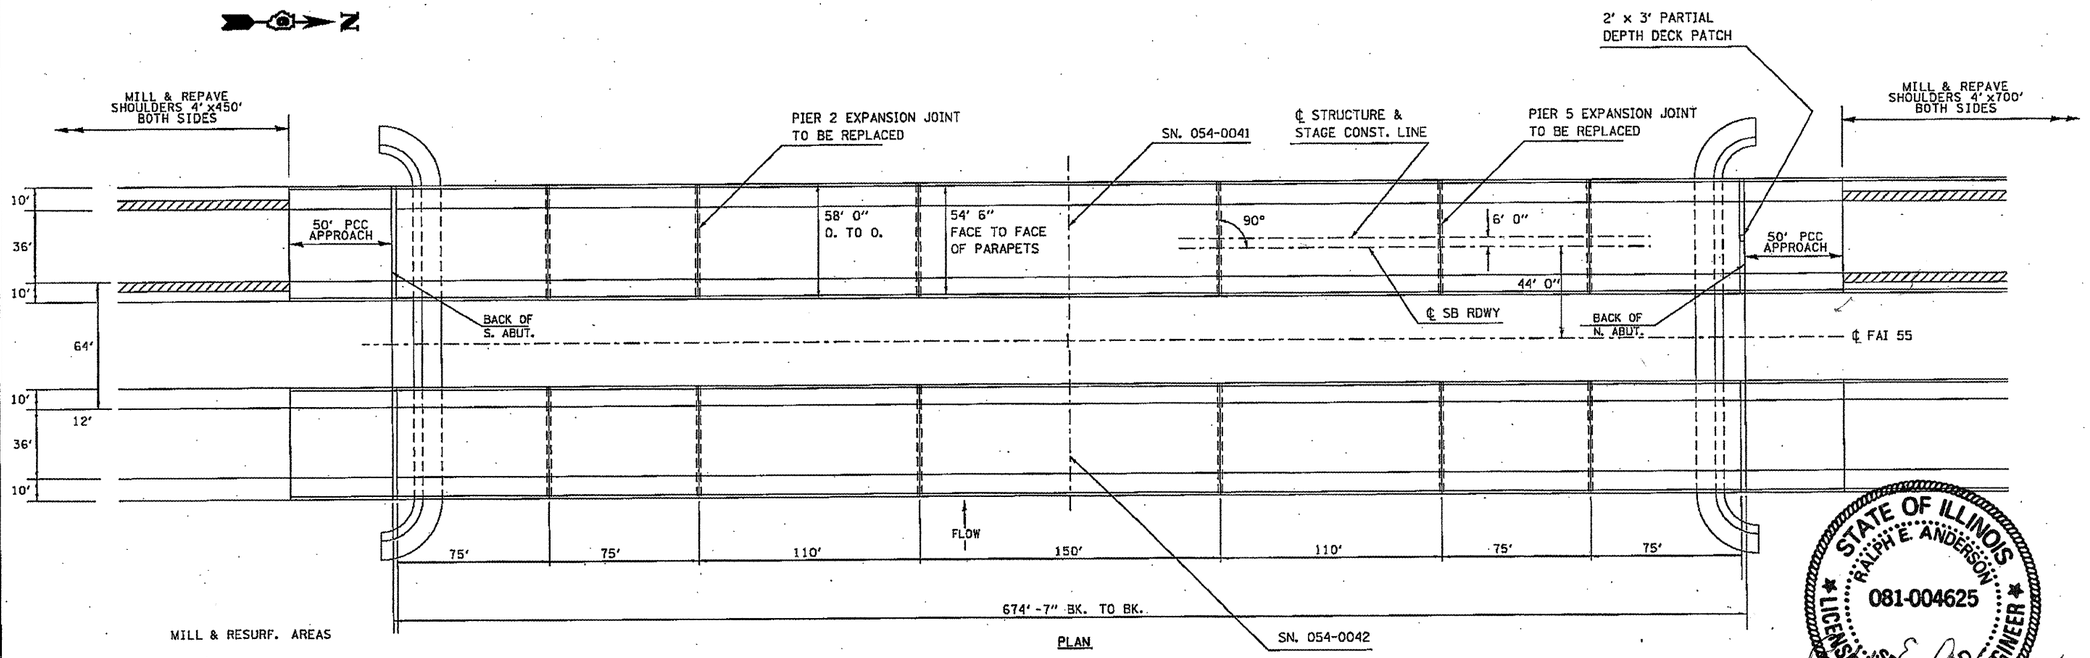

PLAN

MILL & RESURF. AREAS

MILL & RESURF. AREAS

NOTE:

SHOULDER AREAS TO BE MILLED SHALL BE FROM THE EDGE OF PAVEMENT OUTWARD 4' AND SHALL REMOVE THE EXISTING RUMBLE STRIPS. THE MILLING DEPTH SHALL BE 2". THE SHOULDER WORK SHALL BE COMPLETED PRIOR TO IMPLEMENTING THE LANE SHIFT DETAILED BY TRAFFIC CONTROL AND PROTECTION STANDARD 701402 (SPECIAL).

STATE OF ILLINOIS
RALPH E. ANDERSON
081-004625
SPRINGFIELD
LICENSED STRUCTURAL ENGINEER

Expires 11/30/2010

PLAN & ELEVATION
SN 054-0041
EXP. JT. REPLACEMENT
LOGAN COUNTY