SW 1/4, NE 1/4, SEC 30, T5N, R4E

NW 1/4, SE 1/4, SEC 30, T5N, R4E

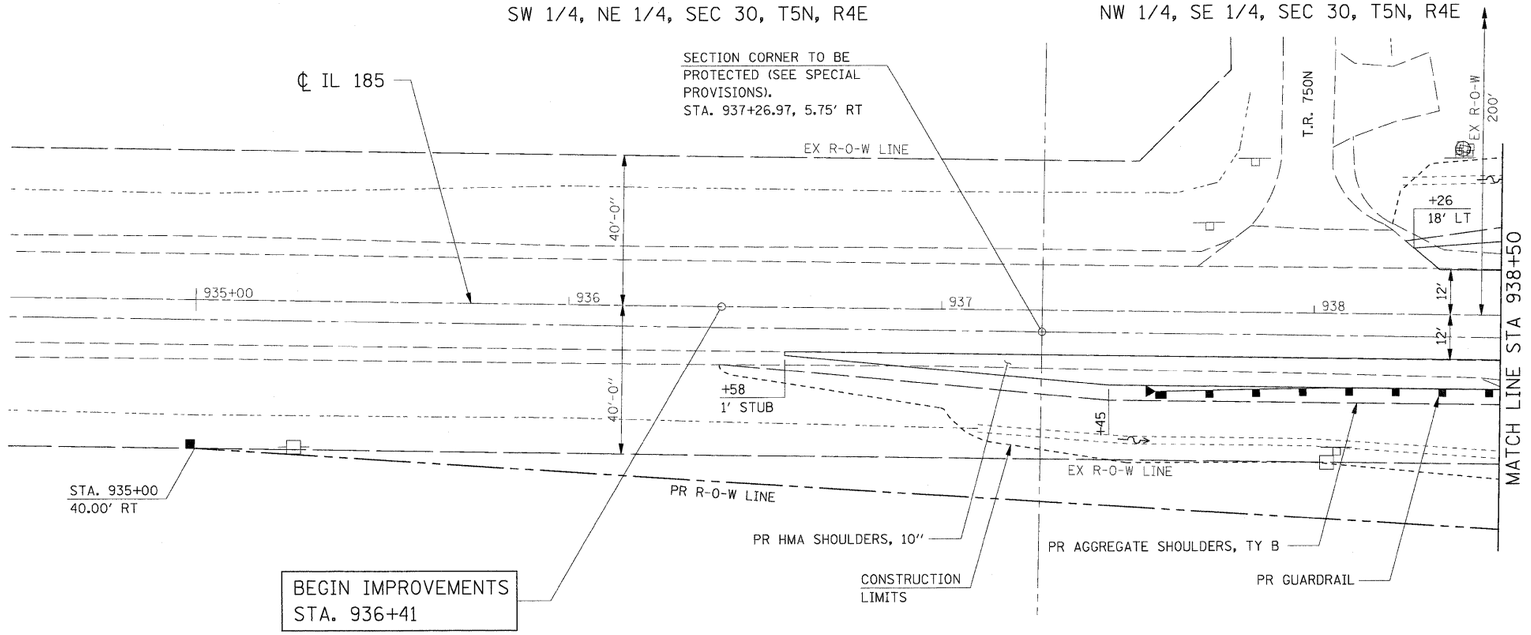

SE 1/4, NW 1/4, SEC 30, T5N, R4E

NE 1/4, SW 1/4, SEC 30, T5N, R4E

LEGEND

EX PAVEMENT REMOVAL

PLAN
SURVEYED
PLOTTED
CROSS CHECKED
S.N. NOTED
STRUCTURE NO(S)
NOTE BOOK
NO.
BY
DATE

PROFILE
SURVEYED
PLOTTED
CROSS CHECKED
S.N. NOTED
STRUCTURE NO(S)
NOTE BOOK
NO.
BY
DATE

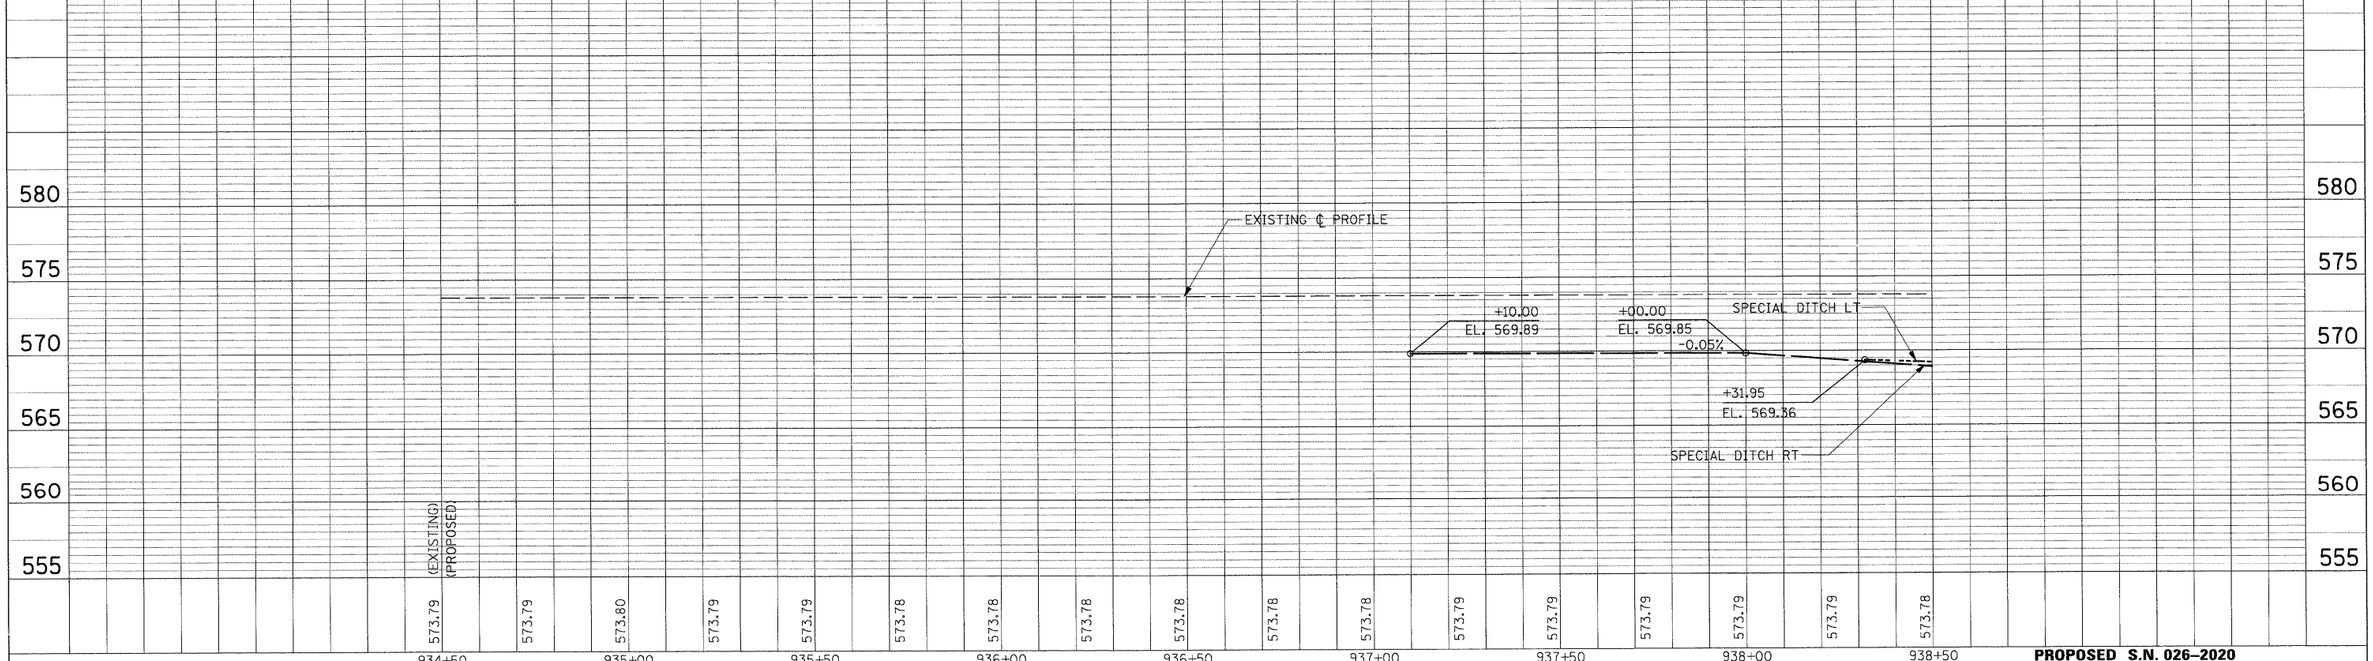

PROPOSED S.N. 026-2020

FILE NAME =	USER NAME = IE Consultants	DESIGNED -	REVISED -
G:\S28026-5\CADD Sheets\D774110-sht-PLNPRF01.dgn		DRAWN -	REVISED -
	PLOT SCALE = 20.0000 ' / IN.	CHECKED -	REVISED -
	PLOT DATE = 9/29/2009	DATE -	REVISED -

STATE OF ILLINOIS
DEPARTMENT OF TRANSPORTATION

PLAN & PROFILE

SCALE: | SHEET NO. OF SHEETS | STA. | TO STA.

F.A. RTE.	SECTION	COUNTY	TOTAL SHEETS	SHEET NO.
•	114B-1(1) & 114B-1(2)	FAYETTE	54	12
• F.A.P. RTE. 750, F.A.S. RTE. 719		CONTRACT NO. 74110		
FED. ROAD DIST. NO.	ILLINOIS	FED. AID PROJECT		