STATE OF ILLINOIS
DEPARTMENT OF TRANSPORTATION

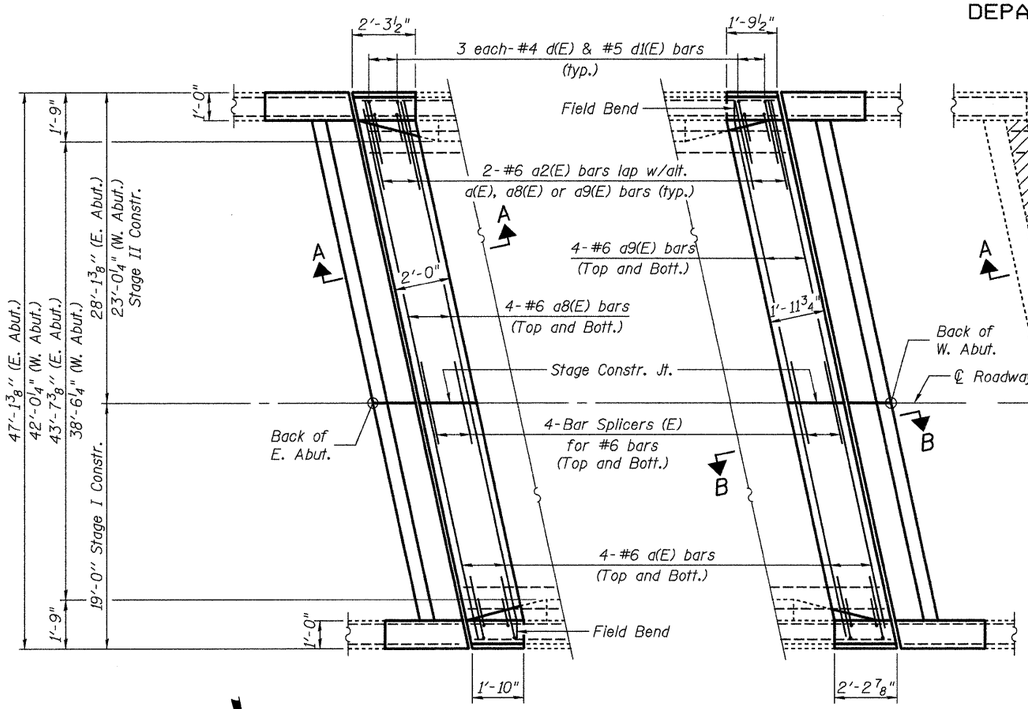

AT EAST ABUT. AT WEST ABUT.

NEW CONSTRUCTION

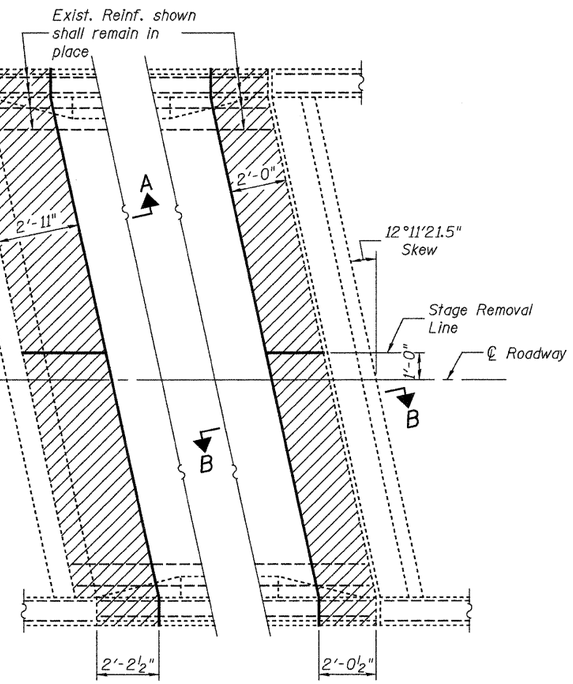

AT EAST ABUT. AT WEST ABUT.

CONCRETE REMOVAL

PLAN AT ABUTMENTS

Indicates Limits of Concrete Removal.

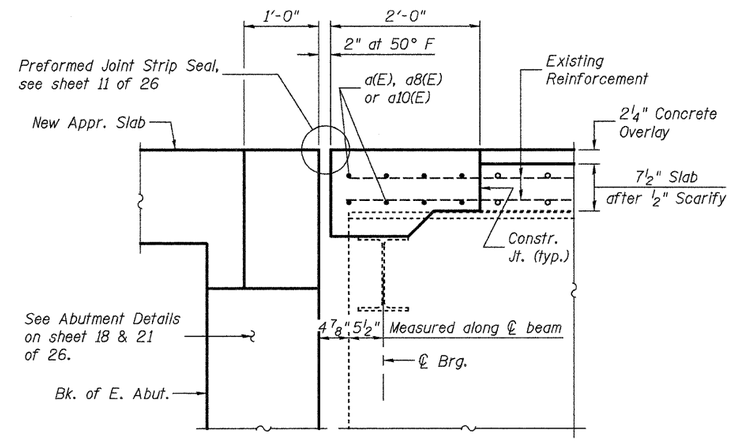

PROPOSED SECTION A-A

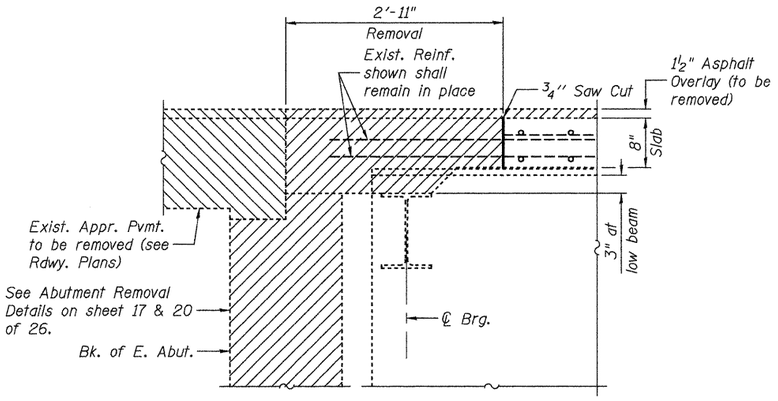

EXISTING SECTION A-A

Notes:
For Section B-B see sheet 8 of 26.

For Parapet Details and Bill of Material see sheet 10 of 26.

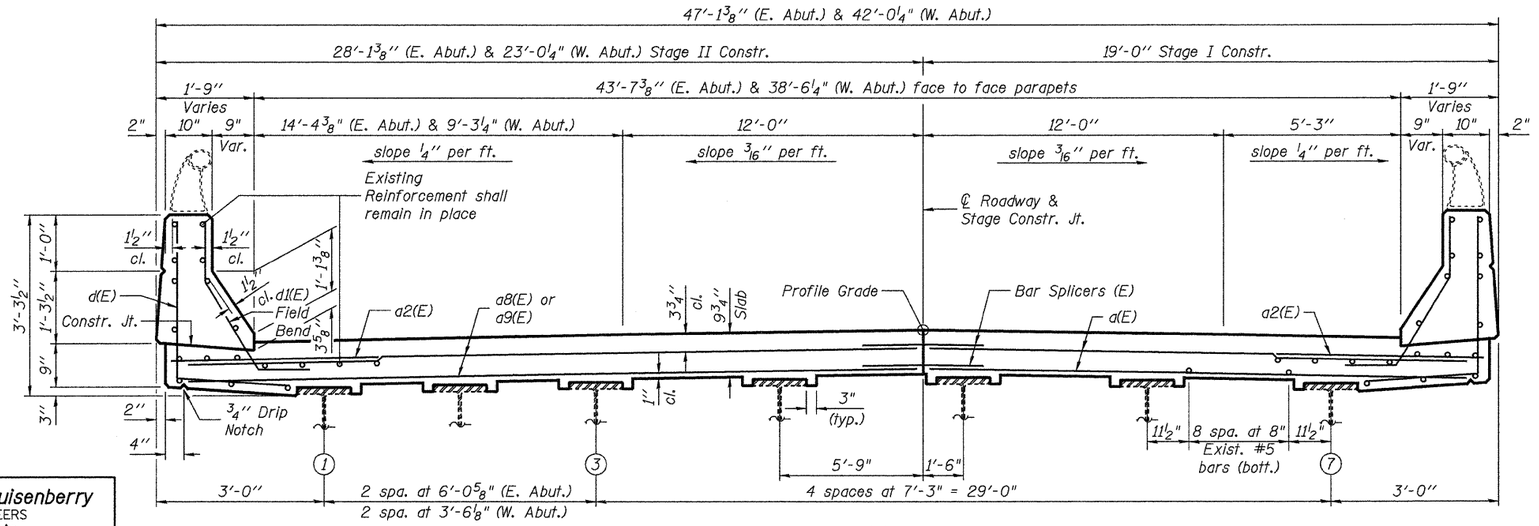

CROSS SECTION
(Looking West)

Johnson, Depp & Quisenberry CONSULTING ENGINEERS Springfield, Illinois			
DESIGNED:	JDQ	DRAWN:	PTR
CHECKED:	DCD	CHECKED:	DCD

SUPERSTRUCTURE (SB)
STRUCTURE NO. 058-0101(NB) & 0102(SB)

SHEET 5 OF 26	F.A.P. RTE.	SECTION	COUNTY	TOTAL SHEETS	SHEET NO.
	322	(58-20)RS	MACON	151	70
		STA. 133+62.02	CONTRACT NO. 74150		
	FED. ROAD DIST. NO.	ILLINOIS	FED. AID PROJECT		

FILE: J:\JDQ\IL0177 IL-07VV#8 US51Bridge Repairs\1-US51bus-1CRR\058010I-74150-005-superstr2-SB.dgn
USER: DCD
DATE: 04/09/2010 12:21:14