STATE OF ILLINOIS
DEPARTMENT OF TRANSPORTATION

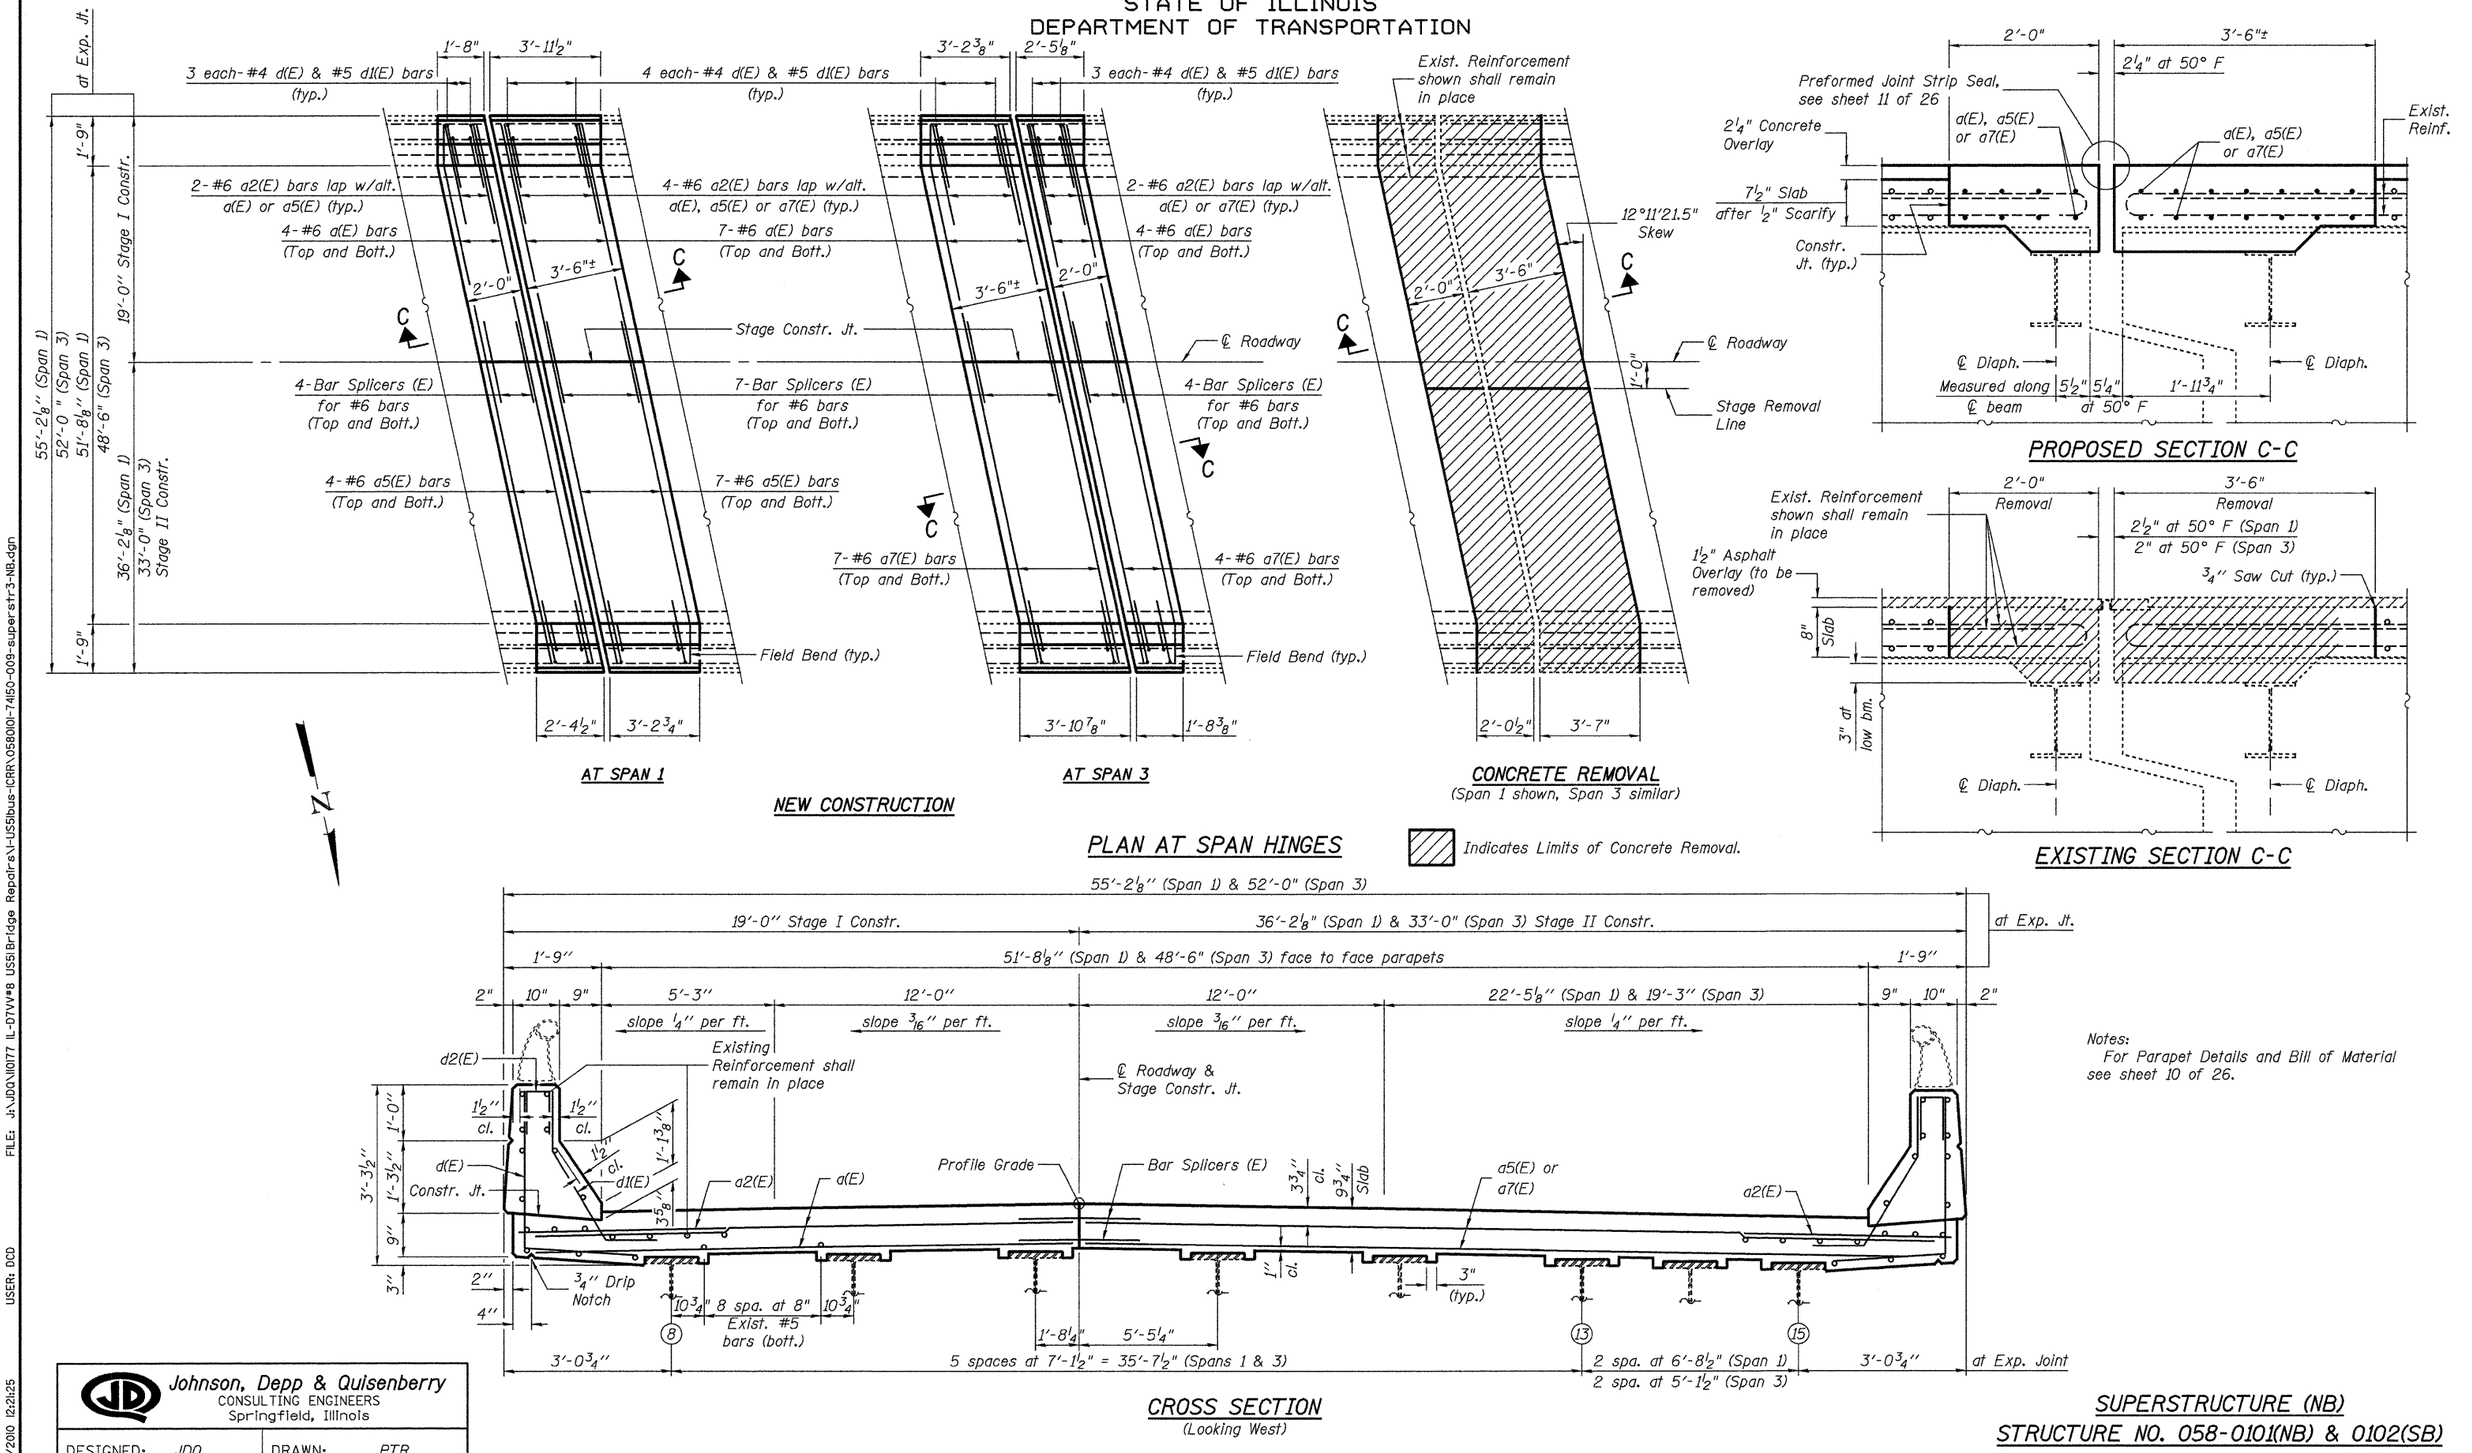

Notes:
For Parapet Details and Bill of Material see sheet 10 of 26.

Johnson, Depp & Quisenberry
CONSULTING ENGINEERS
Springfield, Illinois

DESIGNED:	JDQ	DRAWN:	PTR
CHECKED:	DCD	CHECKED:	DCD

SUPERSTRUCTURE (NB)
STRUCTURE NO. 058-0101(NB) & 0102(SB)

SHEET 9 OF 26	F.A.P. RTE.	SECTION	COUNTY	TOTAL SHEETS	SHEET NO.
	322	(58-20)RS	MACON	151	74
		STA. 133+62.02	CONTRACT NO. 74150		
	FED. ROAD DIST. NO.	ILLINOIS	FED. AID PROJECT		

FILE: J:\JDQ\110177 IL-D7VV#8 US51Bridge Repairs\I-US51bus-ICRR\0580101-74150-009-superstr3-NB.dgn
USER: DCD
DATE: 04/09/2010 12:21:25