STATE OF ILLINOIS
DEPARTMENT OF TRANSPORTATION

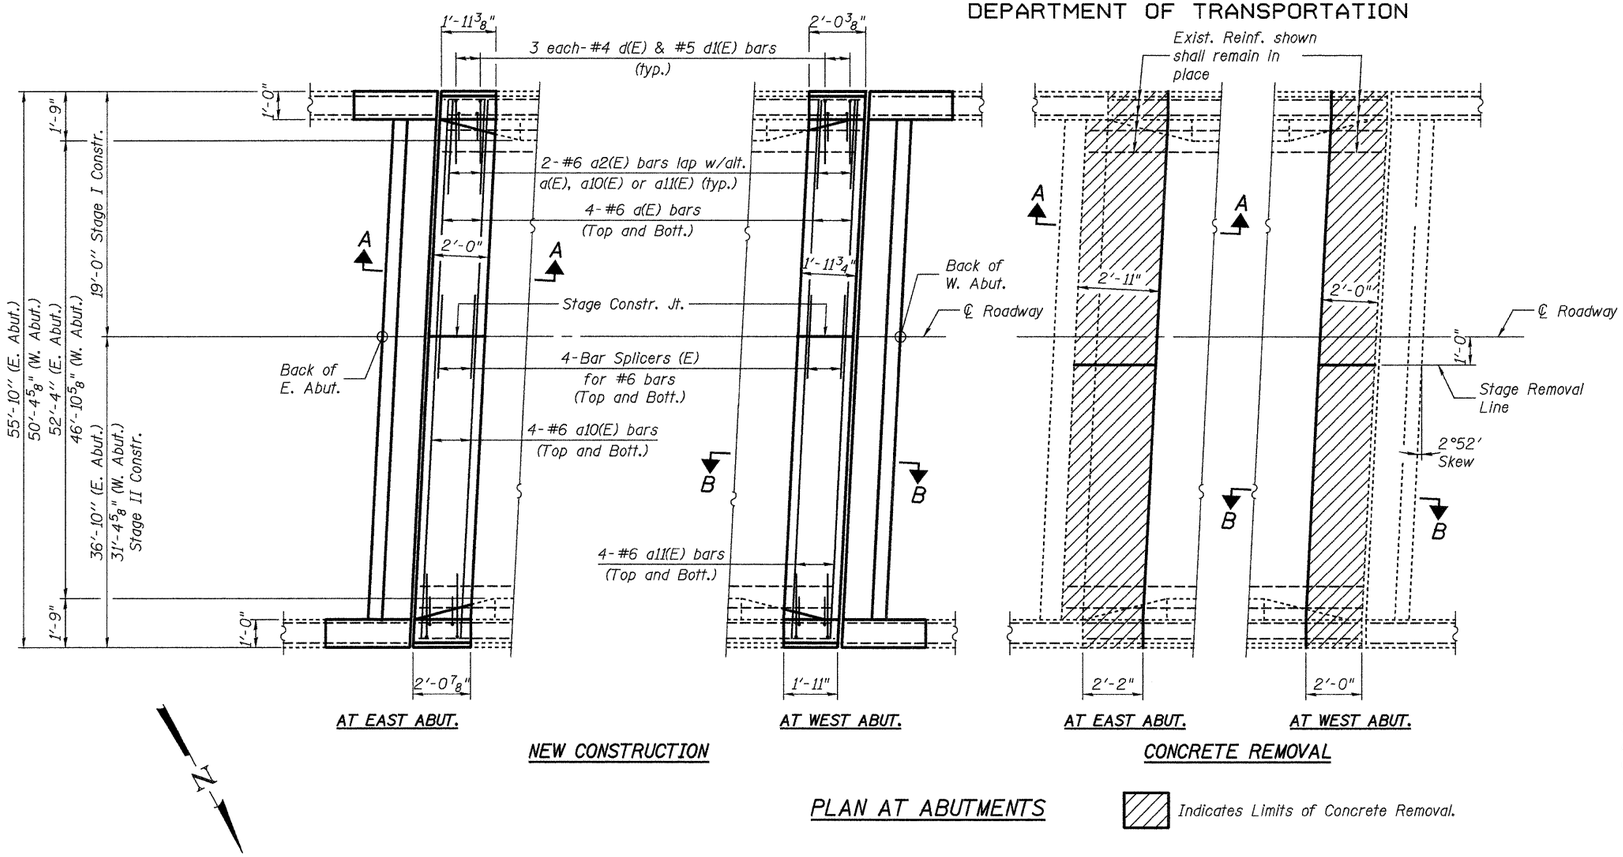

PLAN AT ABUTMENTS

Indicates Limits of Concrete Removal.

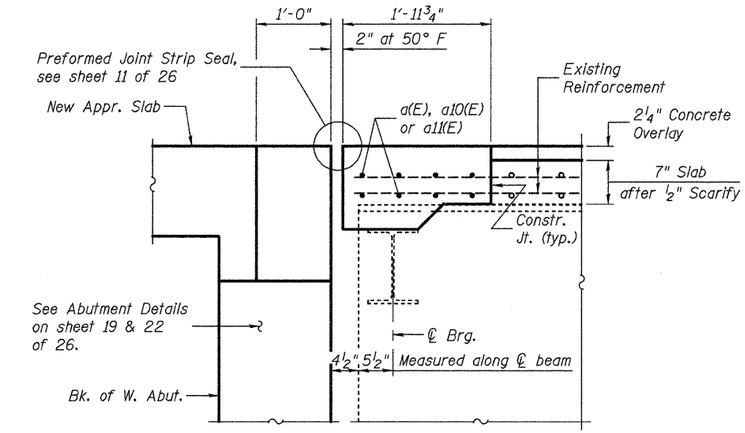

PROPOSED SECTION B-B

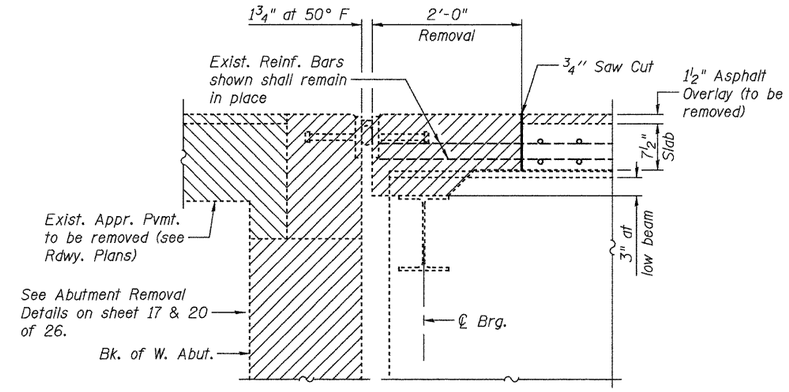

EXISTING SECTION B-B

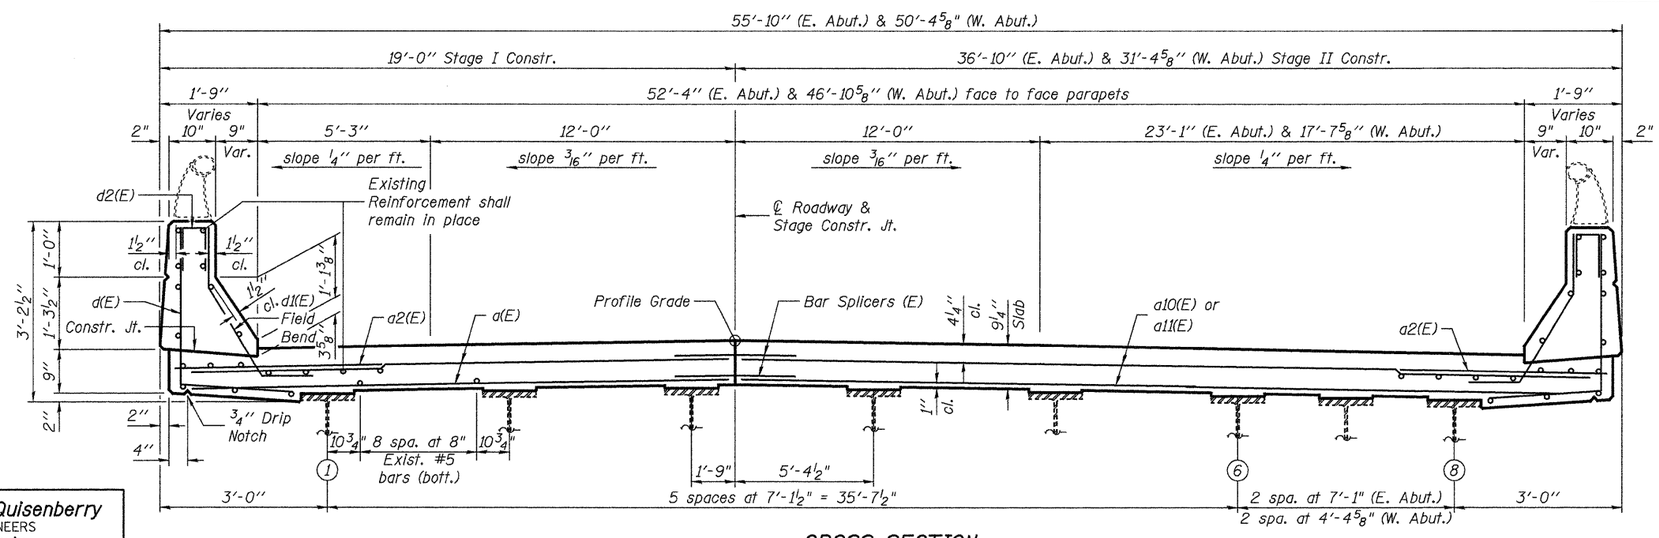

CROSS SECTION
(Looking West)

Notes:
For Section A-A see sheet 5 of 26.

For Parapet Details and Bill of Material see sheet 10 of 26.

The existing expansion joint areas were previously reconstructed. The concrete removal for this project shall extend at least to the limits of the previous reconstruction.

Johnson, Depp & Quisenberry
CONSULTING ENGINEERS
Springfield, Illinois

DESIGNED:	JDQ	DRAWN:	PTR
CHECKED:	DCD	CHECKED:	DCD

SUPERSTRUCTURE (NB)
STRUCTURE NO. 058-0108(SB) & 0109(NB)

SHEET 8 OF 26

F.A.P. RTE.	SECTION	COUNTY	TOTAL SHEETS	SHEET NO.
322	(58-20)RS	MACON	151	110
	STA. 235+00.78	CONTRACT NO. 74150		
FED. ROAD DIST. NO.	ILLINOIS	FED. AID PROJECT		

FILE: J:\JDQ\10177 IL-DTVV#8 US51Bridge Repairs\3-IL48-NSRR\058108-74150-008-superstr2-NB.dgn
USER: DCD
DATE: 04/09/2010 18:02:44