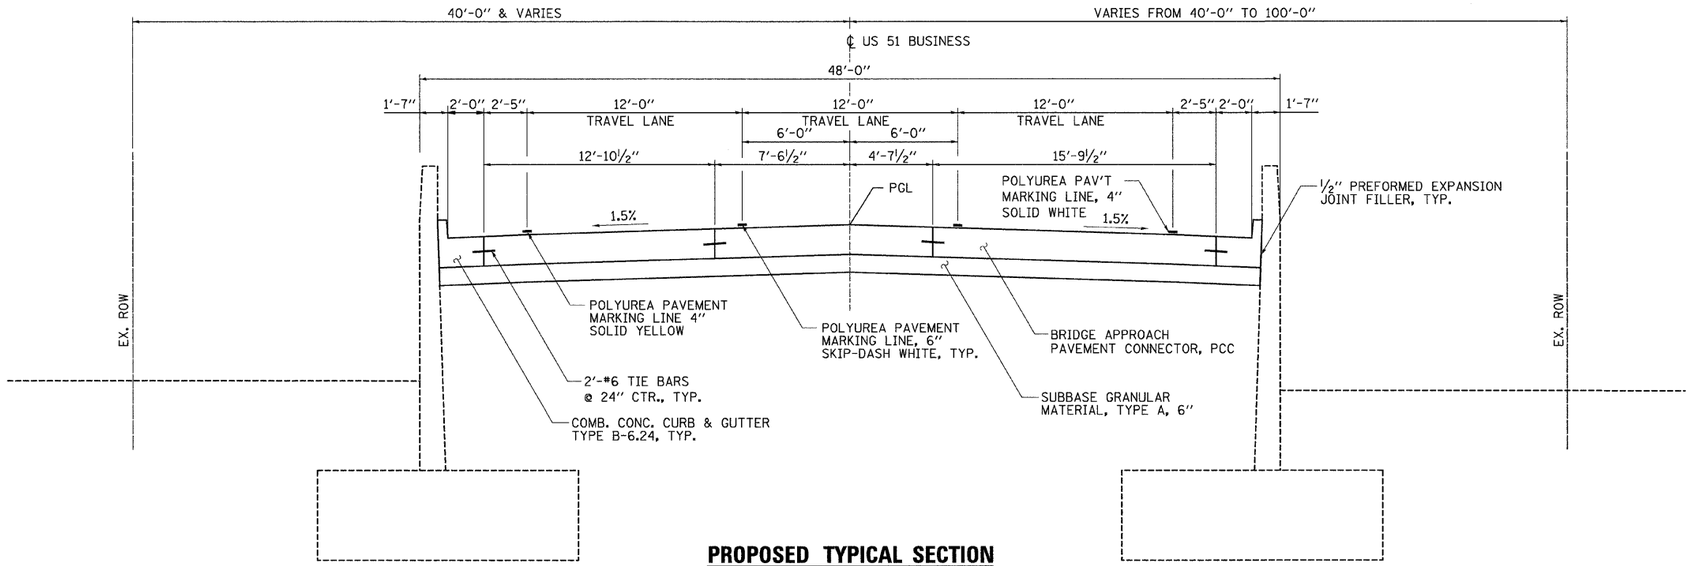

PROPOSED TYPICAL SECTION

STA. 1232+74.68 TO STA. 1232+81.92

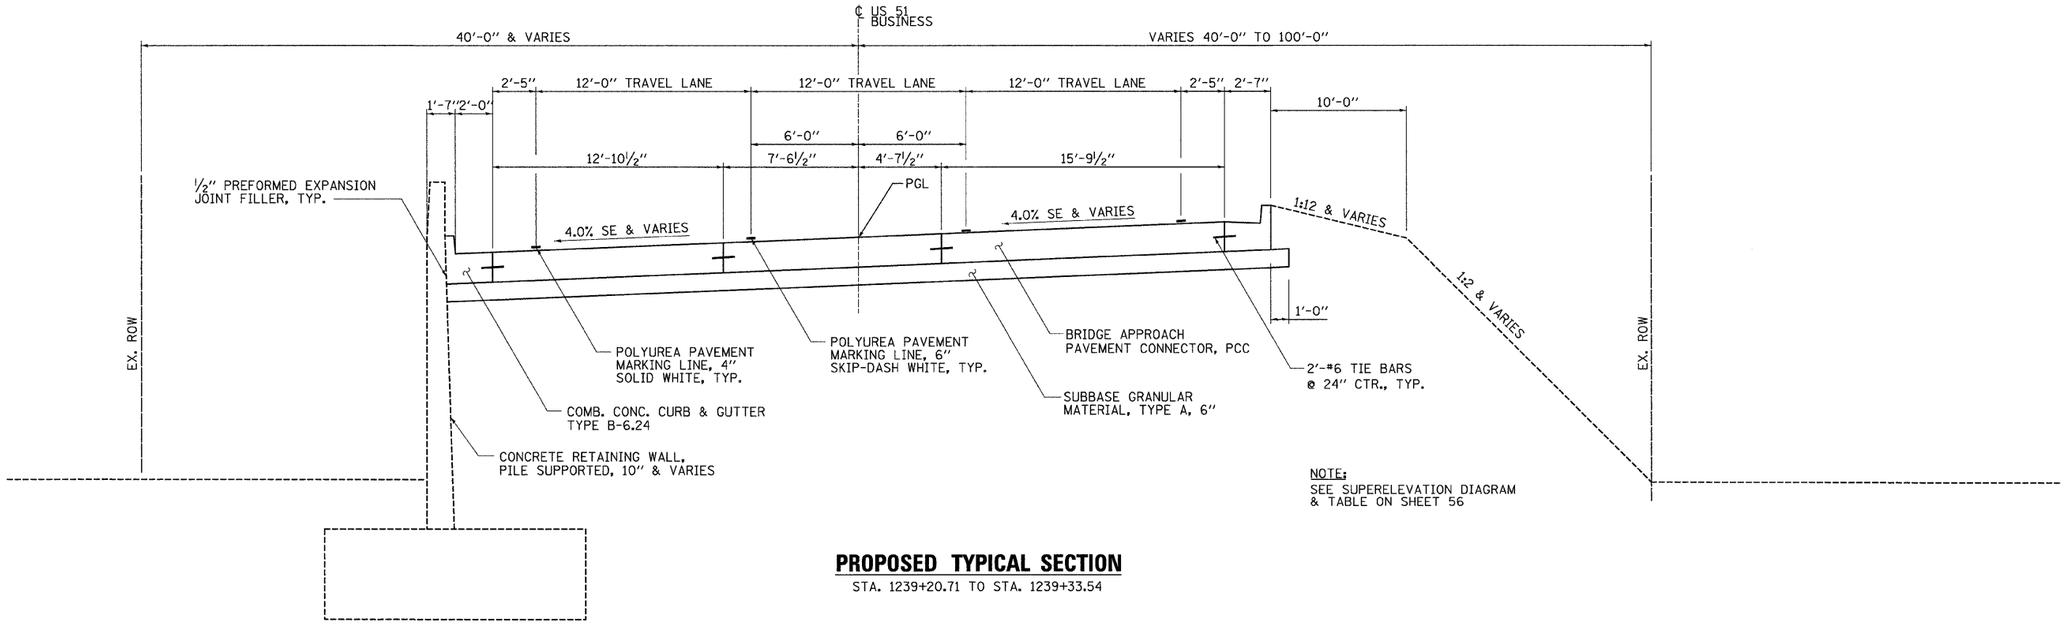

NOTE:
SEE SUPERELEVATION DIAGRAM & TABLE ON SHEET 56

PROPOSED TYPICAL SECTION

STA. 1239+20.71 TO STA. 1239+33.54

FILE NAME = X:\CIVIL\2007\07.017\cad\Plans\Pr_Typical Section 2.dgn

Foth Infrastructure & Environment, LLC	USER NAME = msj	DESIGNED - JLF	REVISED -
		DRAWN - JDK	REVISED -
	PLOT SCALE = 4.0000 ' / IN.	CHECKED - DAR/TLO	REVISED -
	PLOT DATE = 3/12/2010	DATE - 09/24/2009	REVISED -

STATE OF ILLINOIS
DEPARTMENT OF TRANSPORTATION

PROPOSED TYPICAL SECTIONS

SCALE: | SHEET NO. OF SHEETS | STA. TO STA.

F.A.P. RTE.	SECTION	COUNTY	TOTAL SHEETS	SHEET NO.
710	(50Z-VB) BR	MACON	79	7
		CONTRACT NO. 74215		
FED. ROAD DIST. NO.	ILLINOIS	FED. AID PROJECT		