SW 1/4, SE 1/4, SEC 25, T10N, R10E

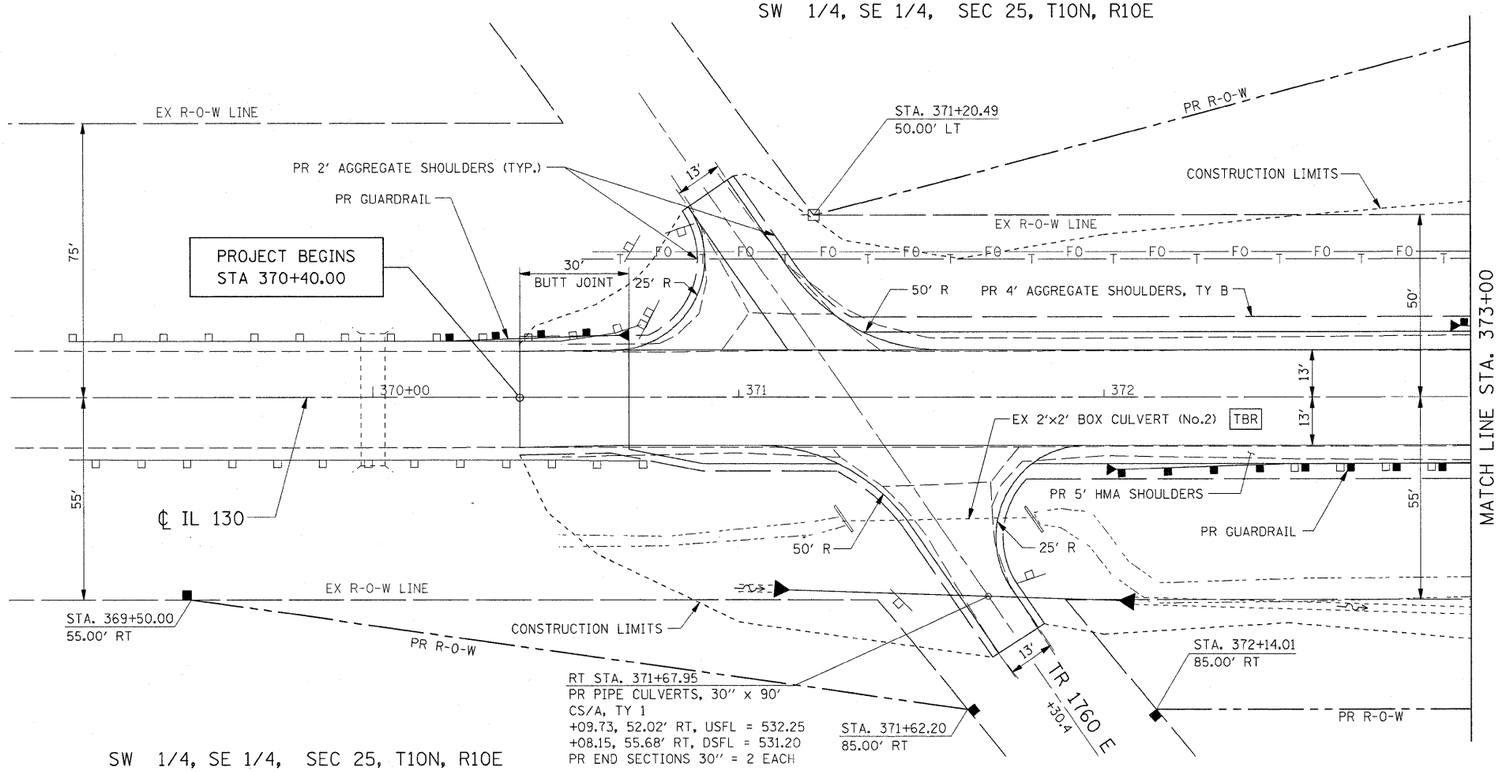

SW 1/4, SE 1/4, SEC 25, T10N, R10E

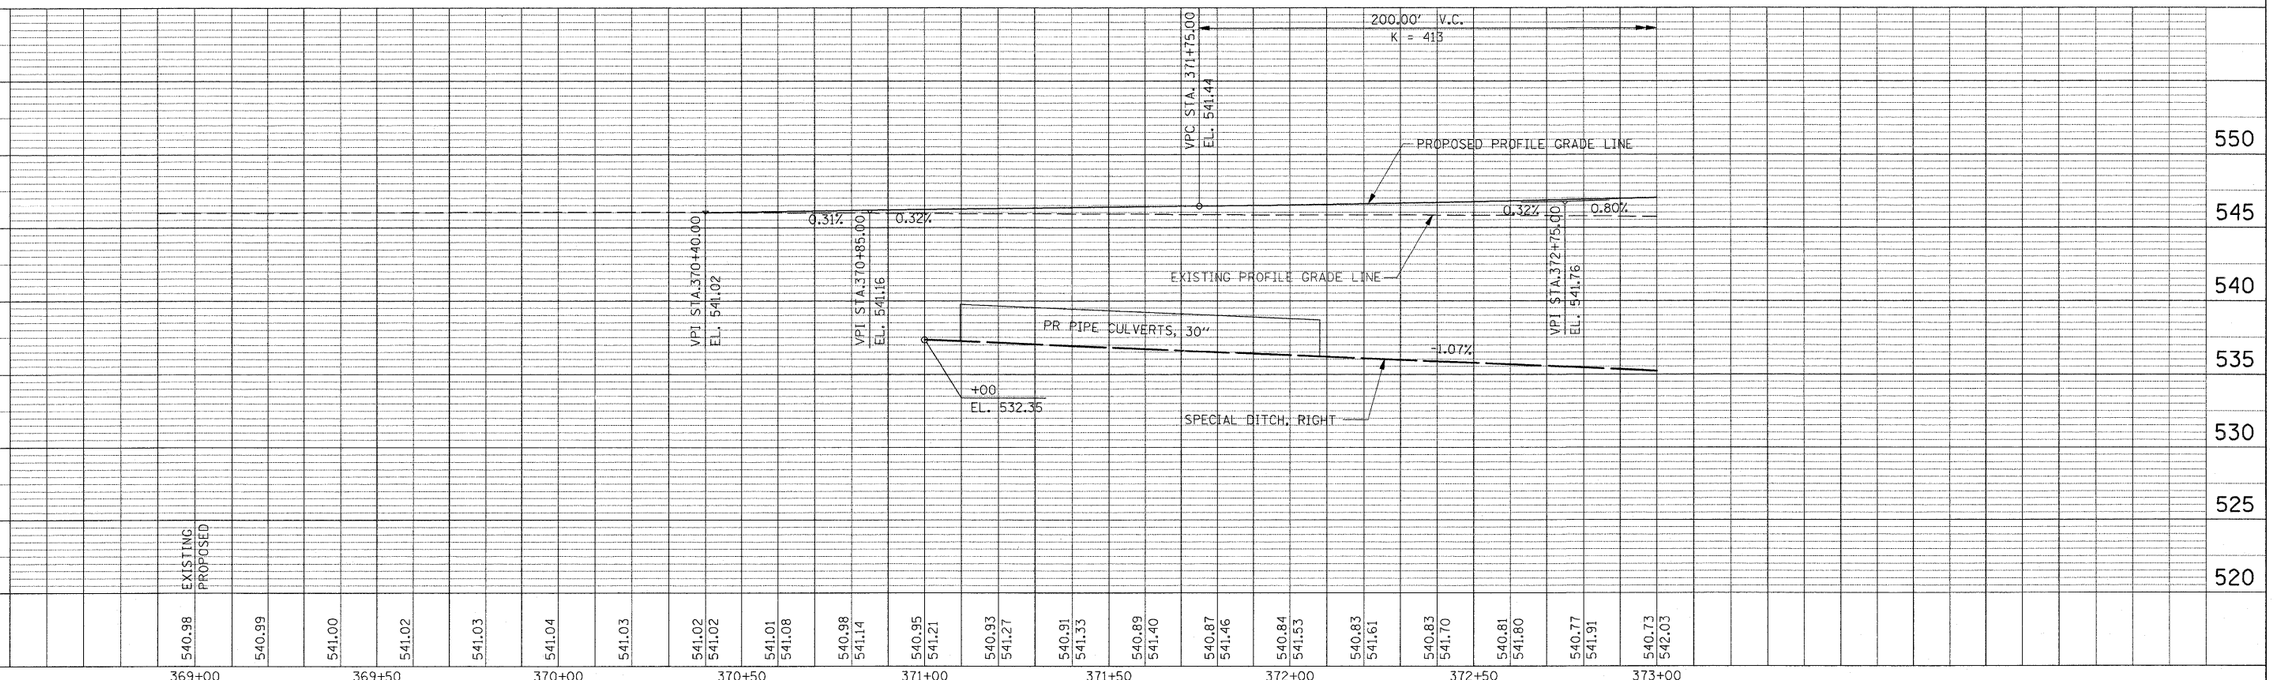

PLAN — SURVEYED, PLOTTED, ALIGNMENT CHECKED, RE-FILE NAME CHECKED, CADD FILE NAME, NOTE BOOK, NO., BY, DATE

PROFILE — SURVEYED, PLOTTED, GRADES CHECKED, RE-FILE NAME CHECKED, STRUCTURE NO(S)/NS CHKD, NOTE BOOK, NO., BY, DATE

FILE NAME = G:\S08026-7\CADD Sheets\D774236-sht-PlnPrf01.dgn	USER NAME = IE Consultants	DESIGNED -	REVISED -
		DRAWN -	REVISED -
	PLOT SCALE = 20.0000 ' / IN.	CHECKED -	REVISED -
	PLOT DATE = 09/01/2009	DATE -	REVISED -

STATE OF ILLINOIS
DEPARTMENT OF TRANSPORTATION

PLAN AND PROFILE
STA. 369+00 TO STA. 373+00

SCALE: | SHEET NO. OF SHEETS | STA. TO STA.

F.A.S. RTE.	SECTION	COUNTY	TOTAL SHEETS	SHEET NO.
116	(112BR1)B	CUMBERLAND	72	14
		CONTRACT NO. 74236		
FED. ROAD DIST. NO.	ILLINOIS	FED. AID PROJECT		