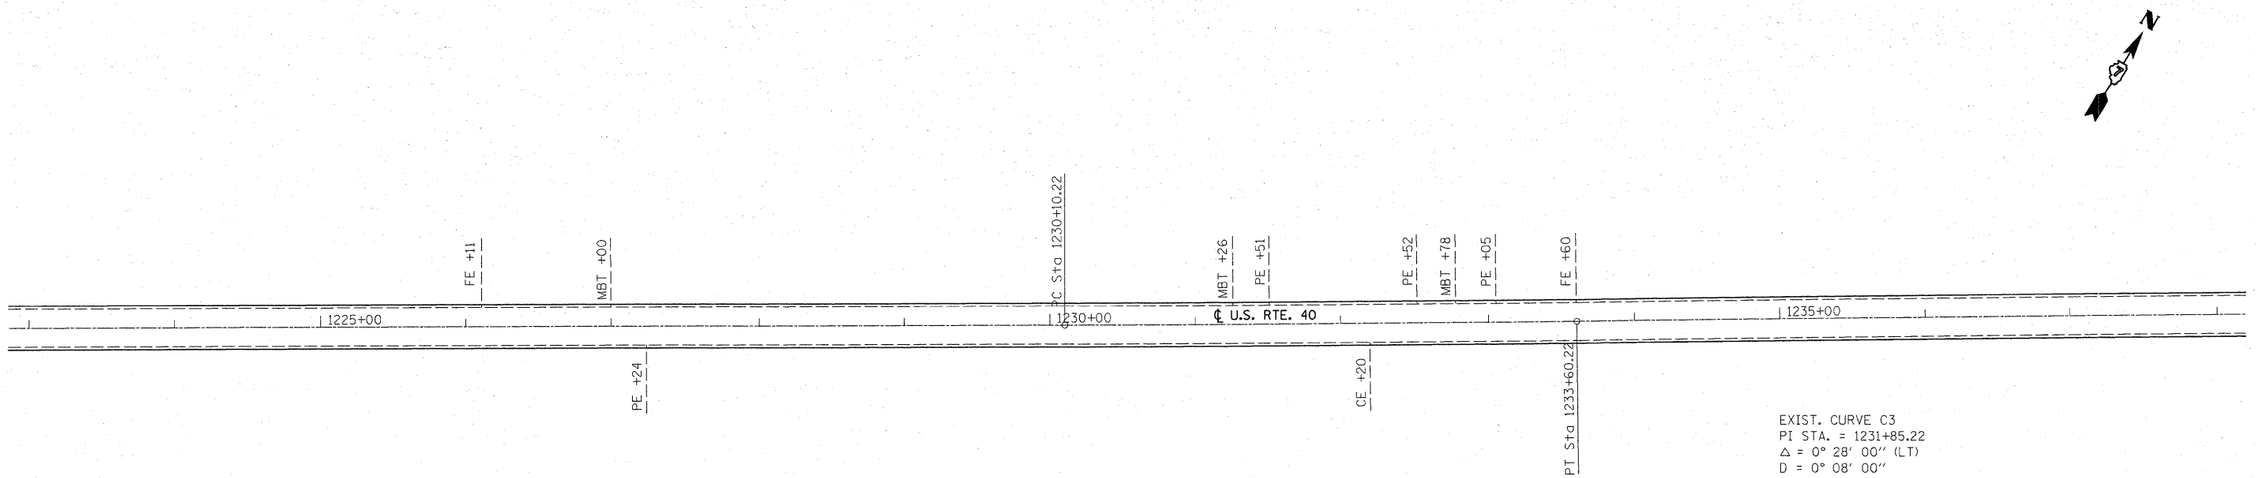

EXIST. CURVE C3
PI STA. = 1231+85.22
Δ = 0° 28′ 00″ (LT)
D = 0° 08′ 00″
R = 42,971.80′
T = 175.00′
L = 350.00′
E = 0.36′
P.C. STA. = 1230+10.22
P.T. STA. = 1233+60.22

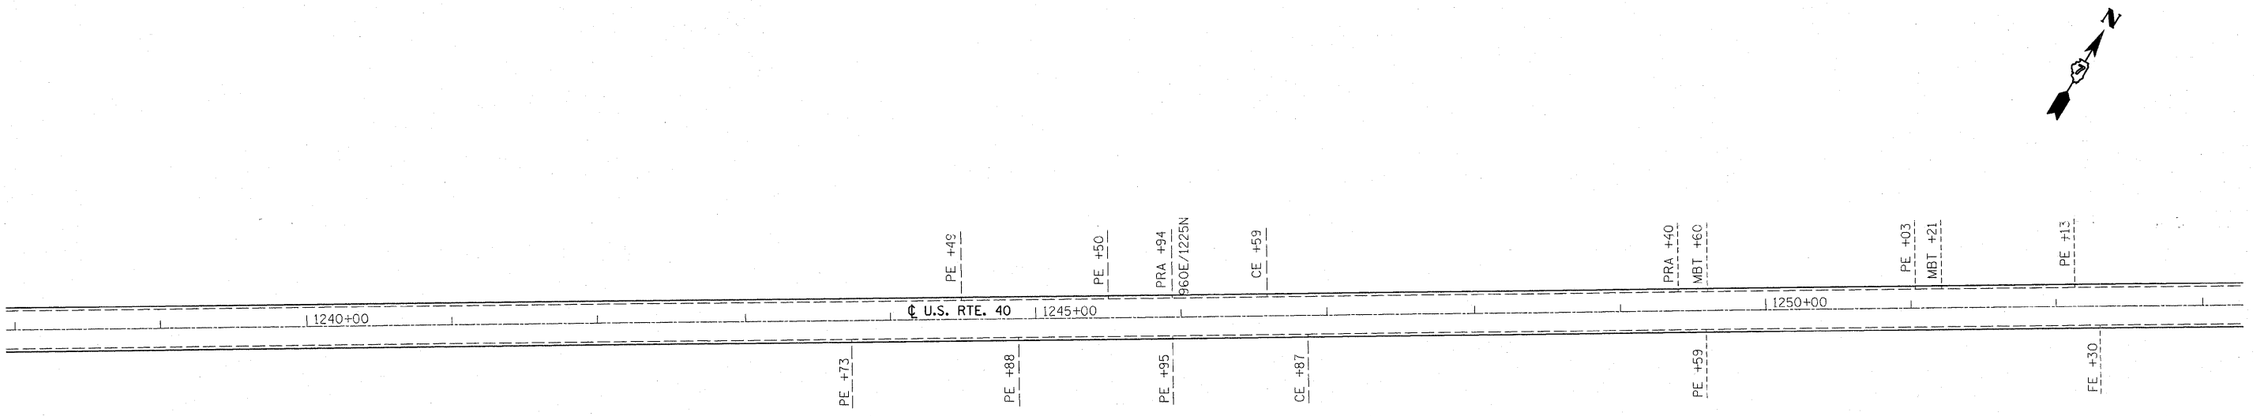

FILE NAME = c:\pw_work\PWIDOT\SWARTZRW\dms54414\sheplan_74317.dgn	USER NAME = swartzrw	DESIGNED -	REVISED -
		DRAWN -	REVISED -
	PLOT SCALE = 51.1628 ' / IN.	CHECKED -	REVISED -
	PLOT DATE = 3/17/2010	DATE -	REVISED -

STATE OF ILLINOIS
DEPARTMENT OF TRANSPORTATION

PLAN SHEETS

SCALE: 50 | SHEET NO. 2 OF 9 SHEETS | STA. 1223+00 TO STA. 1253+00

F.A.S. RTE.	SECTION	COUNTY	TOTAL SHEETS	SHEET NO.
2796	(L,K)RS-2	EFFINGHAM	58	21
		CONTRACT NO. 74317		
		ILLINOIS FED. AID PROJECT		