EXIST. CURVEBL_RAMP_B-1
PI STA. =251+37.25
Δ =22° 30' 00" (RT)
D =8° 18' 13"
R =690.00'
T =137.25'
L =270.96'
E =13.52'
e = _____
T.R. = _____
S.E. RUN = _____
P.C. STA. =250+00.00
P.T. STA. =252+70.96

ALL STATIONING IS BASED ON RAMPS UNLESS OTHERWISE NOTED

EXIST. CURVEBL_RAMP_D-4
PI STA. =361+78.99
Δ =72° 13' 54" (RT)
D =17° 08' 31"
R =334.24'
T =243.87'
L =421.37'
E =79.51'
e = _____
T.R. = _____
S.E. RUN = _____
P.C. STA. =359+35.12
P.T. STA. =363+56.49

STA. 250+99.14, 2' EOP STUB
STA. 251+74.54, 15.5' STUB
6' HMA SHOULDER
4' AGG. SHOULDER
STA. 1152+27.84 US 51, 45.23' LT = STA. 250+00.00 RAMP B
℄ RAMP B
+74.54 30° BUTT JOINT
+86.32
16'
PT Sta 252+70.96
℄ INTERSTATE 72
℄ US 51
BEGIN PROJECT 1149+72.64 (US 51)
STA. 1154+77.78 US 51 = STA. 152+94.64 I-72
RAMP "H"
STA: 1157+47.32 OFF: 69.98' RT (US 51)
PR. TRAFFIC BARRIER TERMINAL, TYPE I (SPECIAL) TANGENT (NET LENGTH = 50.00') 1 EACH
STA: 1156+97.87 OFF: 62.58' RT (US 51)
STA: 1156+85.51 OFF: 60.72' RT (US 51)
PR. STEEL PLATE BEAM GUARDRAIL, TYPE A, 6' POSTS 37.5 L.F.
STA: 1156+60.58 OFF: 58.74' LT (US 51)
PR. TRAFFIC BARRIER TERMINAL, TYPE 6 STA. 1156+17.59, 58.67' LT (US 51) (NET LENGTH = 43.15') 1 EACH
EX. CULVERT NOT TO BE DISTRUBED
4' AGG. SHOULDER
6' HMA SHOULDER
STA. 362+66.29 4' HMA SHOULDER STUB
STA. 362+48.20 4' AGG. SHOULDER STUB
+03.96 30° BUTT JOINT
℄ RAMP D
PC Sta 359+35.12
4' HMA SHOULDER
3' AGG. SHOULDER
STA. 1156+87.23 US 51, 53.00'= STA. 363+56.49 RAMP D
STA. 363+54.37 2' EOP STUB
END PROJECT 1158+97.78 (US 51)
RAMP "F"

SEE SHEET 3 OF 4 FOR RAMP H & F

FOR QUANTITIES AND LOCATIONS OF PAY ITEMS PIPE UNDERDRAINS 6", PIPE UNDERDRAINS 6" (SPECIAL) AND CONCRETE HEADWALL FOR PIPE DRAINS, SEE SCHEDULE OF QUANTITIES.

0' 50' 100'
SCALE 1" = 50'

RAMP B

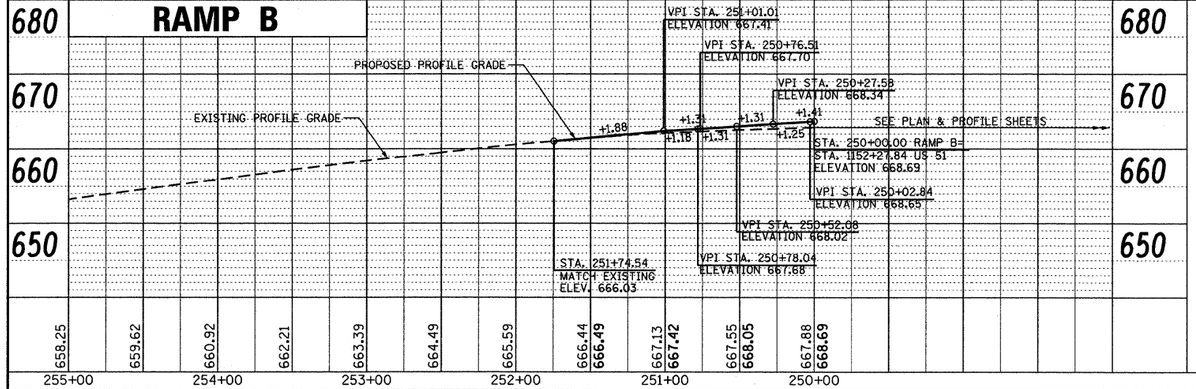

RAMP D

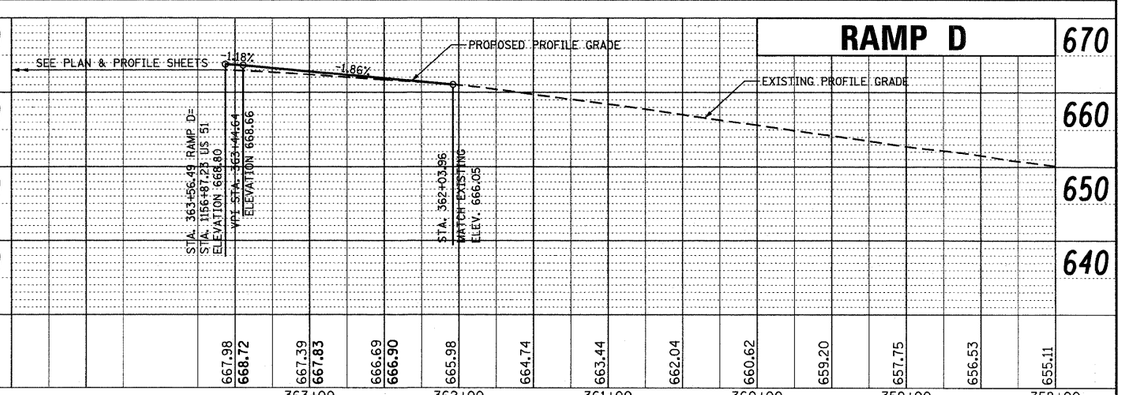

FILE NAME = P:\060276\US 51 over I-72\4-CADD\4.2-TR\SHEETS\D774387-sht-plnprf_RAMP_B&D.dgn	USER NAME = jheger	DESIGNED - MLS	REVISED -
	PLOT SCALE = 50.0000 ' / in.	CHECKED - SJK	REVISED -
	PLOT DATE = 3/15/2010	DRAWN -	REVISED -
		CHECKED -	REVISED -

STATE OF ILLINOIS
DEPARTMENT OF TRANSPORTATION

PLAN AND PROFILE – RAMPS B & D

SCALE: 1:50 | SHEET NO. 2 OF 4 SHEETS | STA. | TO STA.

F.A.P RTE.	SECTION	COUNTY	TOTAL SHEETS	SHEET NO.
322	(58-64HB-1)B-1	MACON	149	18
	US ROUTE 51	CONTRACT NO. 74387		
	FED. ROAD DIST. NO. 7	ILLINOIS	FED. AID PROJECT	

PLAN: SURVEYED, PLOTTED, DRAWN, CHECKED, BM. NOTED, R/W CHECKED, CADD FILE NAME, NOTE BOOK, NO., BY, DATE

PROFILE: SURVEYED, PLOTTED, DRAWN, CHECKED, BM. NOTED, STRUCTURE NO/STA/ELS CHKD, NOTE BOOK, NO., BY, DATE