| FINAL SURVEY | SURVEYED | BY | DATE |
|---|---|---|---|
| NOTE BOOK | PLOTTED | | |
| NO. | CROSS SECT | | |
| | AREAS | | |
| | AREAS CHECKED | | |

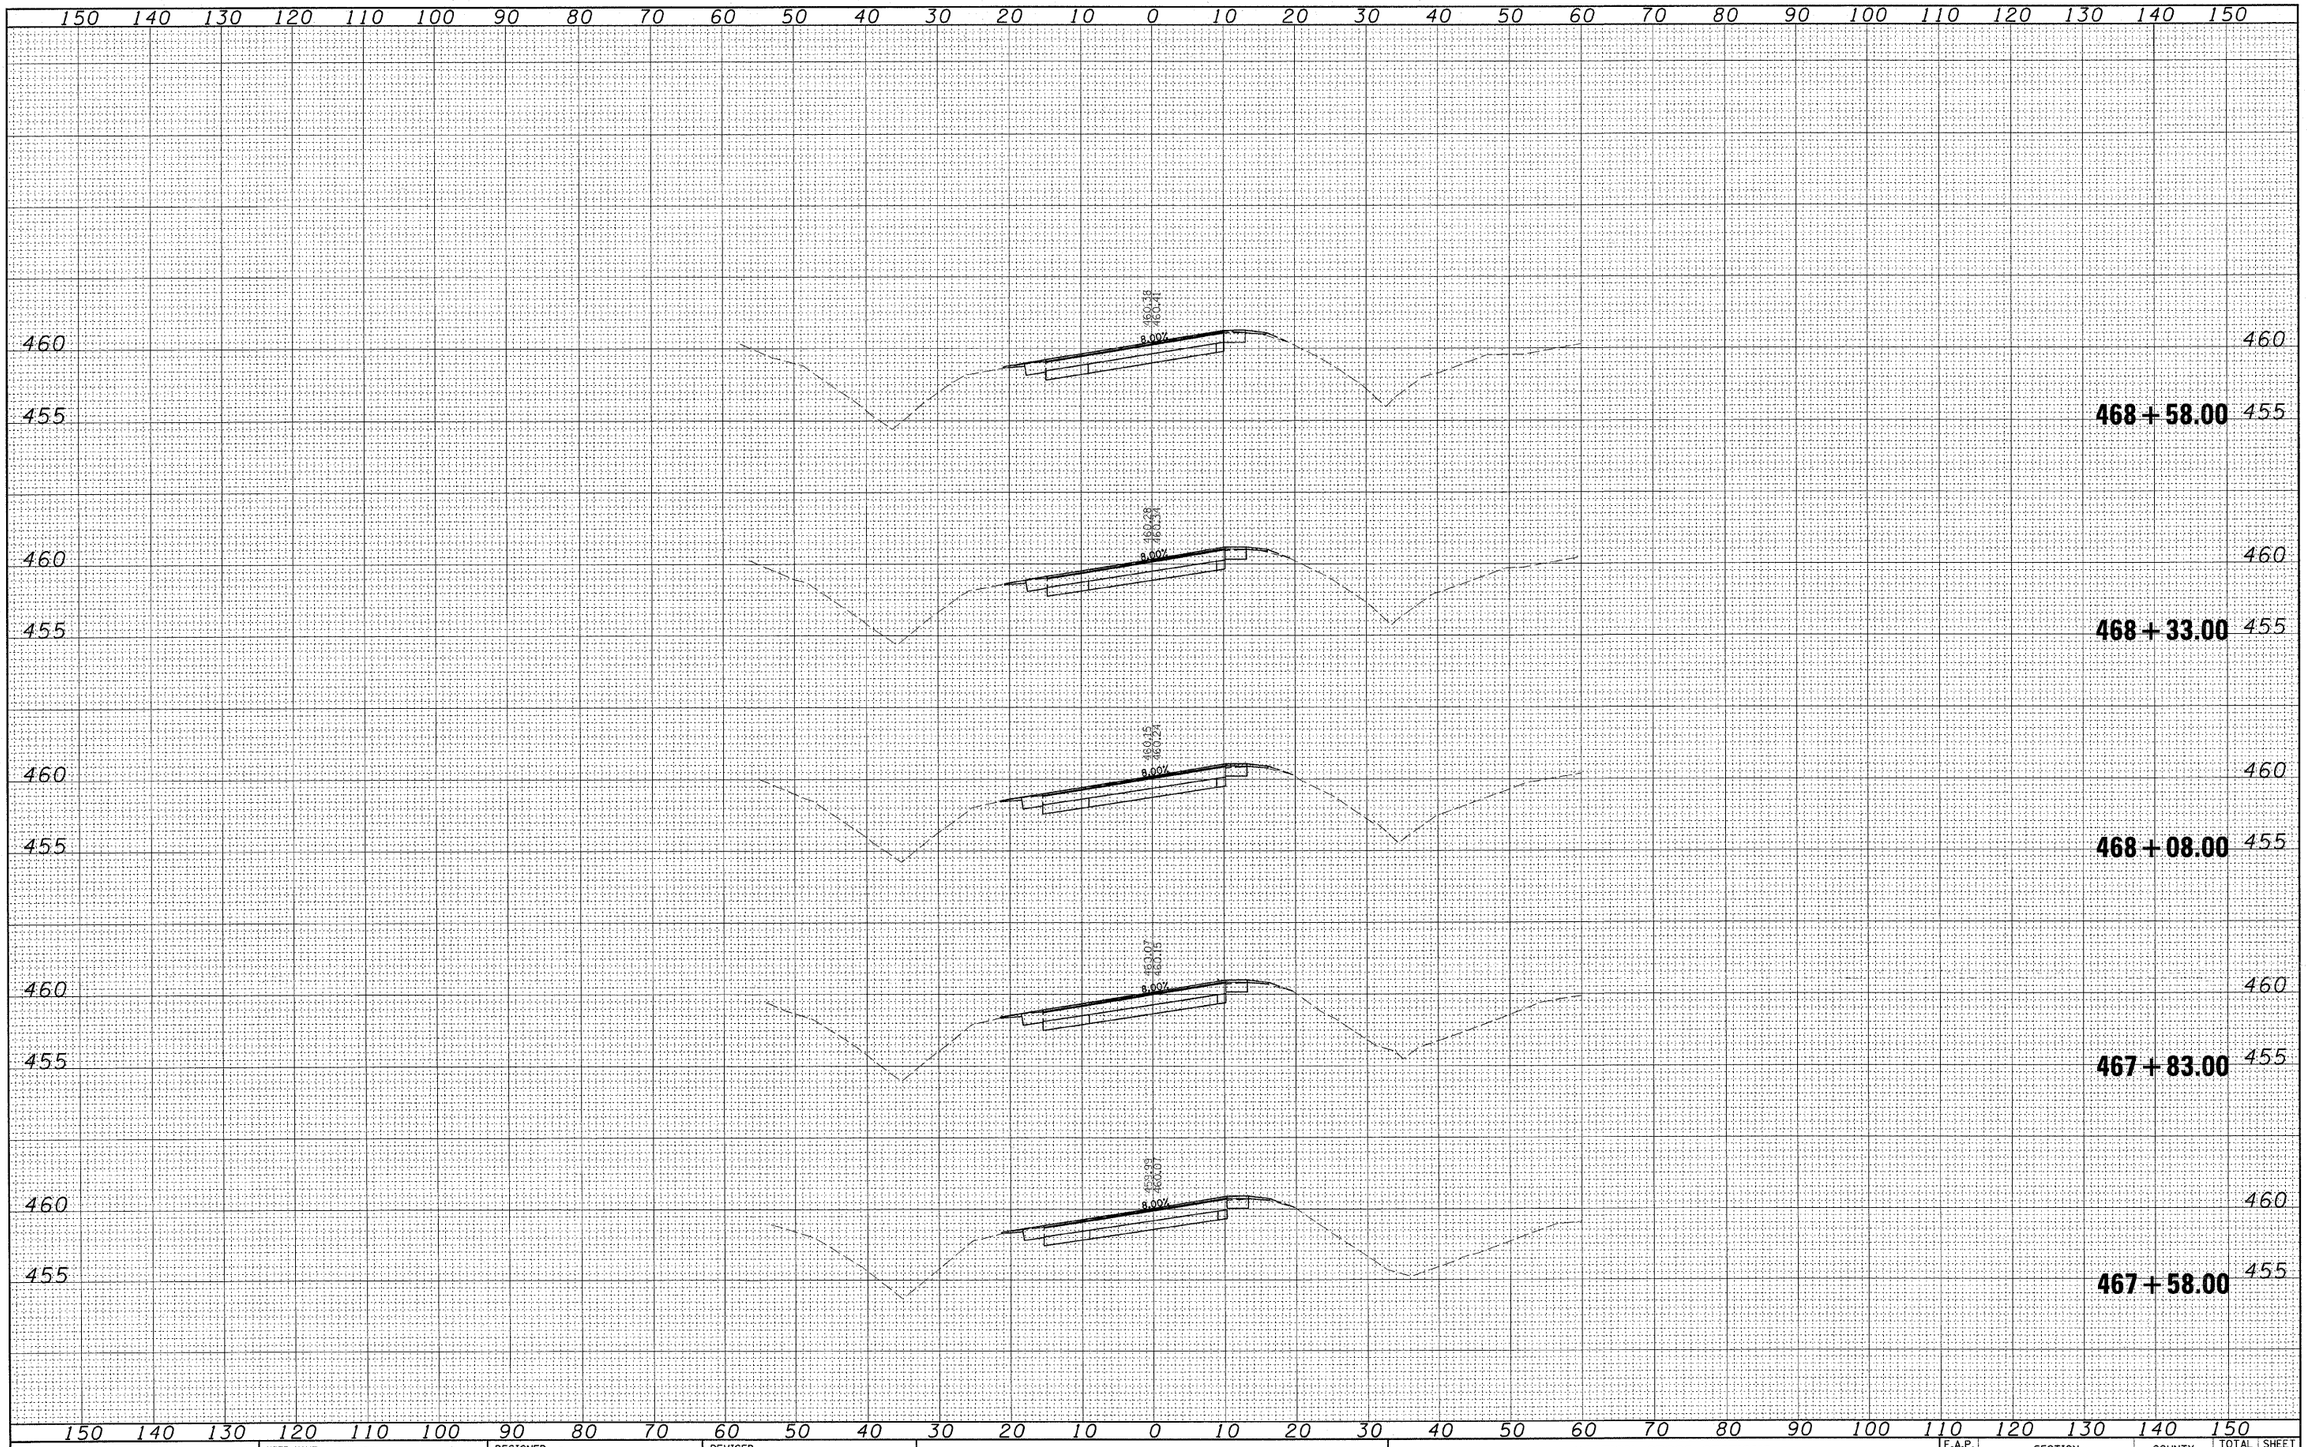


| ORIGINAL SURVEY | SURVEYED | BY | DATE |
|---|---|---|---|
| NOTE BOOK | PLOTTED | | |
| NO. | CROSS SECT | | |
| | AREAS | | |
| | AREAS CHECKED | | |

| | | | |
|---|---|---|---|
| FILE NAME = c:\pw_work\pwidot\swartzrw\d0177561\D774447-sht-xssht.dgn | USER NAME = swartzrw | DESIGNED - | REVISED - |
| | | DRAWN - | REVISED - |
| | PLOT SCALE = 10.0000 ' / IN. | CHECKED - | REVISED - |
| | PLOT DATE = 2/22/2010 | DATE - | REVISED - |

**STATE OF ILLINOIS**
**DEPARTMENT OF TRANSPORTATION**

**STATION CROSS SECTIONS**

SCALE: 10 | SHEET NO. 8 OF 12 SHEETS | STA. 467+58.00 TO STA. 468+58.00

| F.A.P. RTE. | SECTION | COUNTY | TOTAL SHEETS | SHEET NO. |
|---|---|---|---|---|
| 116 | D7 HMA RESURF 2010-1 | RICHLAND | 31 | 27 |
| | | CONTRACT NO. 74447 | | |
| | ILLINOIS FED. AID PROJECT | | | |