F.A.P. RTE.	SECTION	COUNTY	TOTAL SHEETS	SHEET NO.
310	60-16	MADISON	662	118
STA.	TO STA.			
FED. ROAD DIST. NO. 8	ILLINOIS	FED. AID PROJECT		

CONTRACT NO. 76311

PLAN
DATE
BY
SURVEYED 6/98 J.C.
ALIGNMENT CHECKED 6/98 J.M.W.
RT. OF WAY CHECKED 7/98 J.M.W.
CADD FILE NAME
NOTE BOOK
NO.

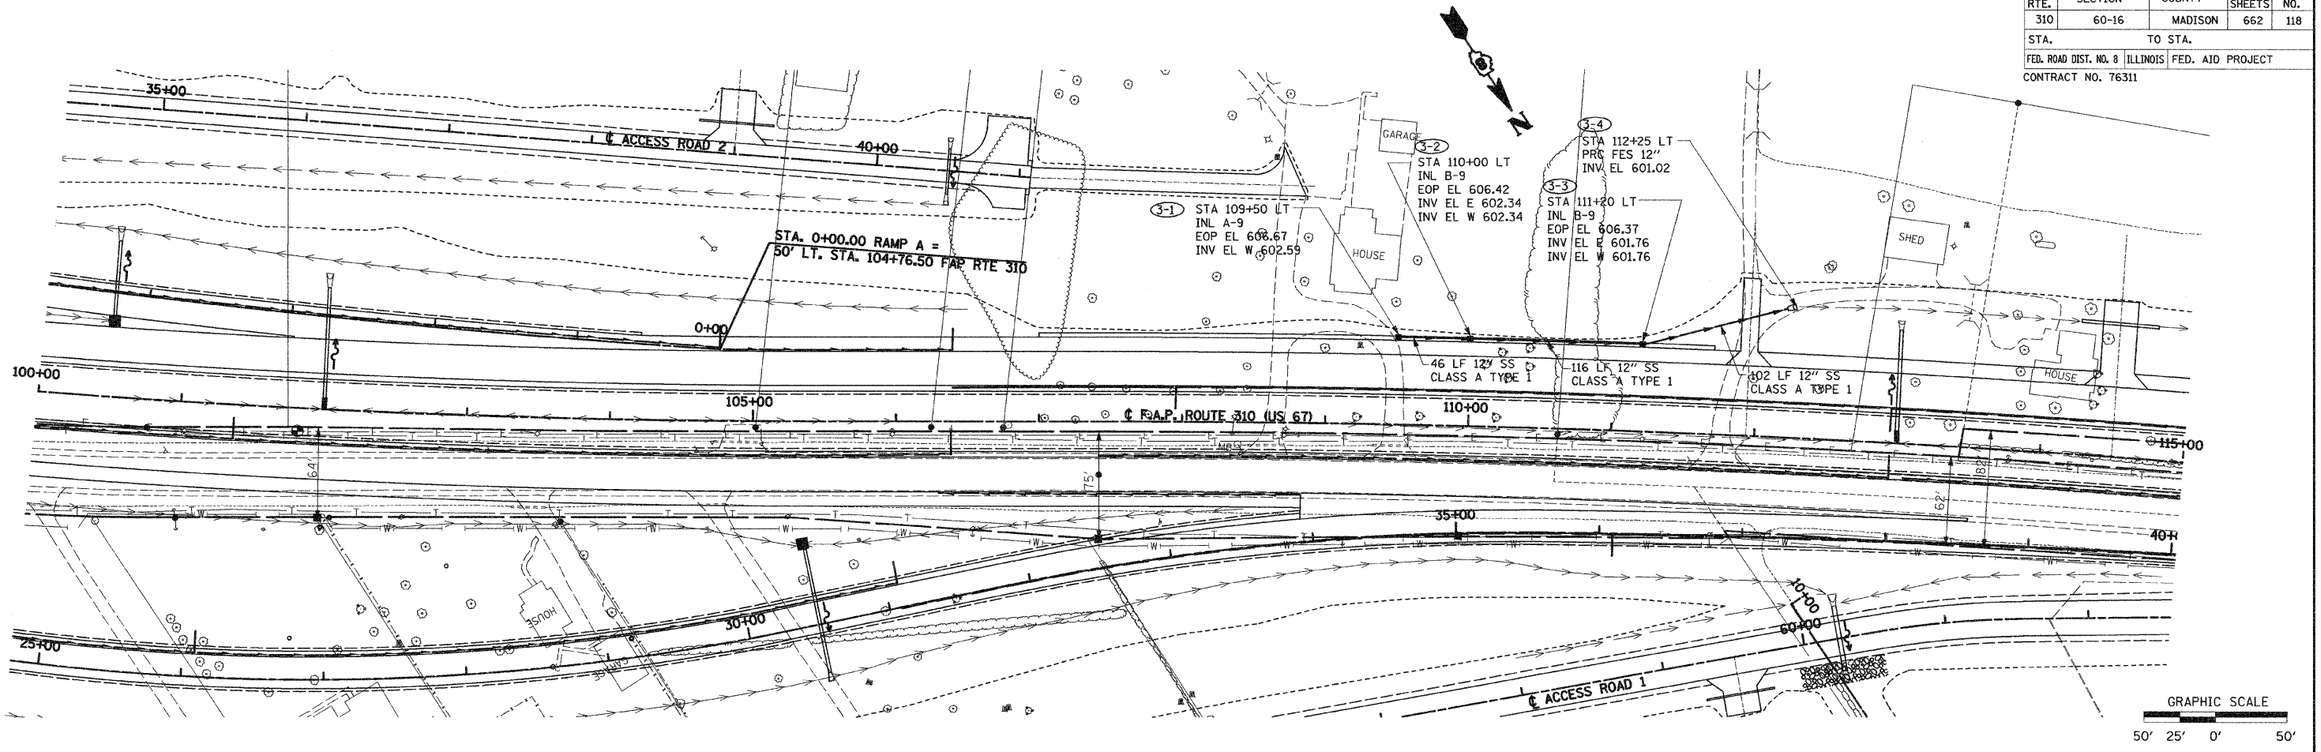

PROFILE
DATE
BY
SURVEYED
PLOTTED
GRADES CHECKED
B.M. NOTED
STRUCTURE NOTATNS CHKD
NOTE BOOK
NO.

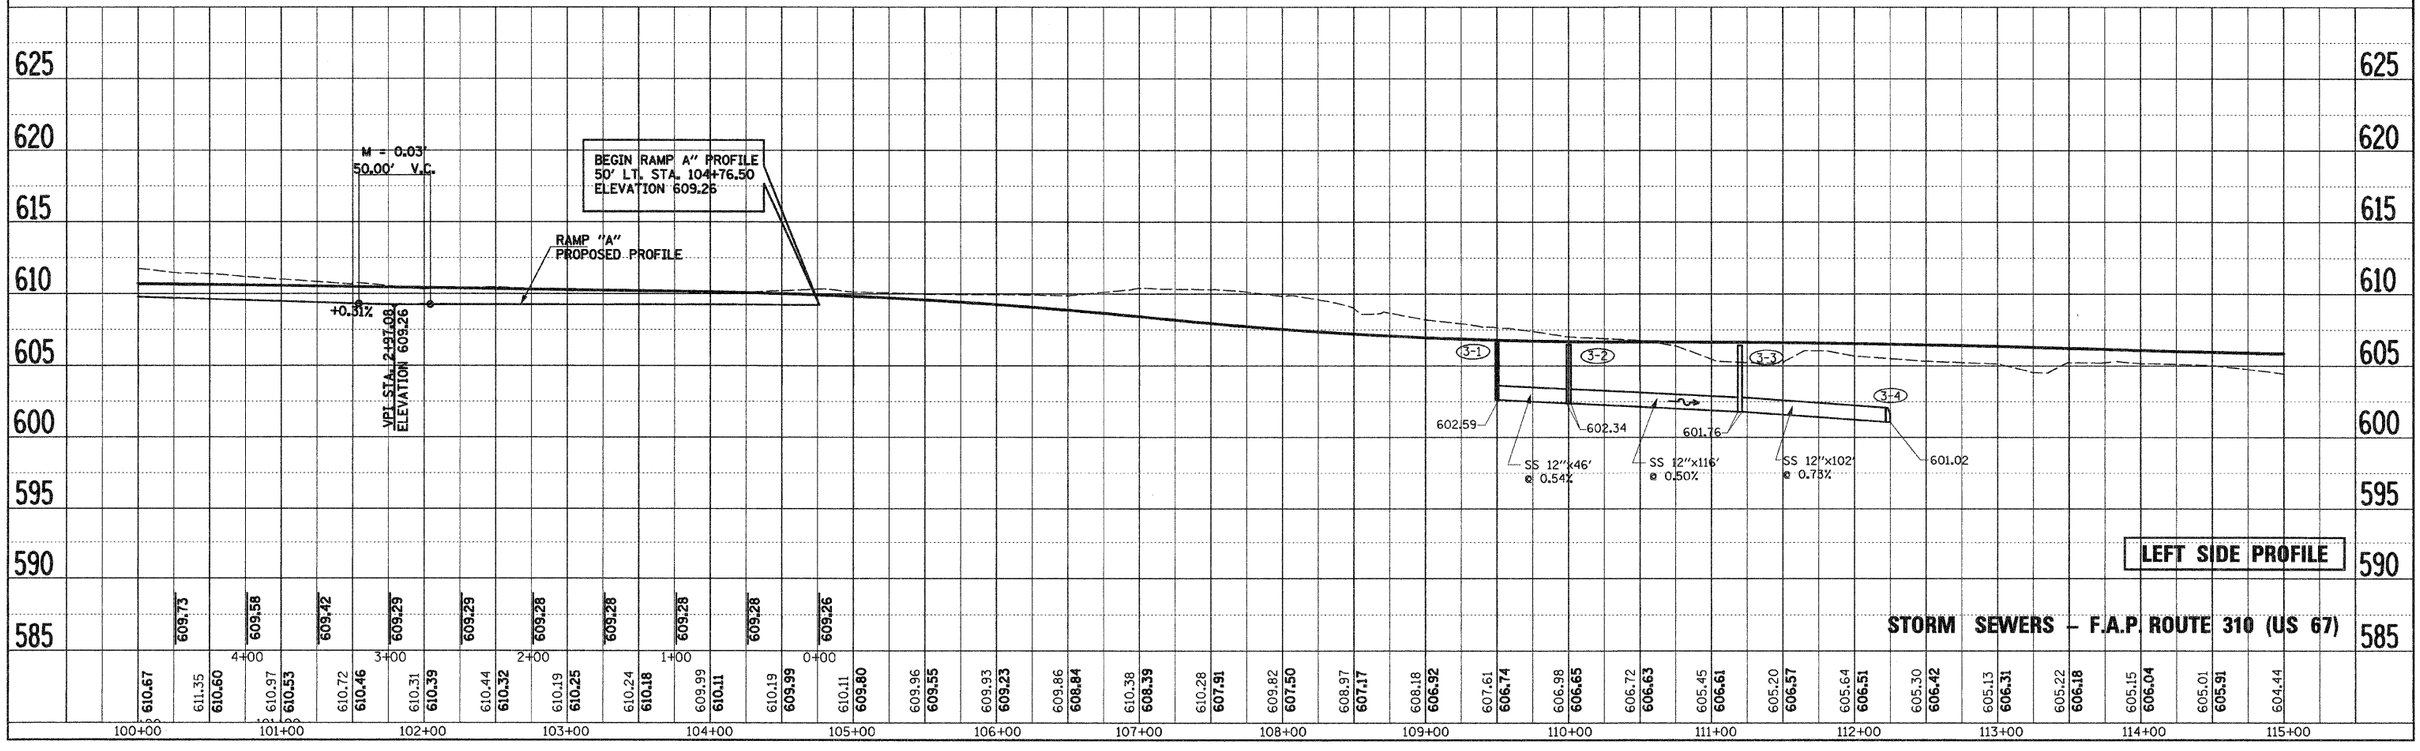

T:\12600-9\roadway\sspl\en03.dgn 9/8/2000 8:47:53 AM