F.A.P. RTE.	SECTION	COUNTY	TOTAL SHEETS	SHEET NO.
310	60-16	MADISON	662	121
STA.	TO STA.			
FED. ROAD DIST. NO. 8	ILLINOIS	FED. AID PROJECT		

CONTRACT NO. 76311

PLAN — SURVEYED 6/98; PLOTTED 7/98; NOTE BOOK —; NO. —; BY —; DATE —

PROFILE — SURVEYED —; PLOTTED —; NOTE BOOK —; NO. —; BY —; DATE —

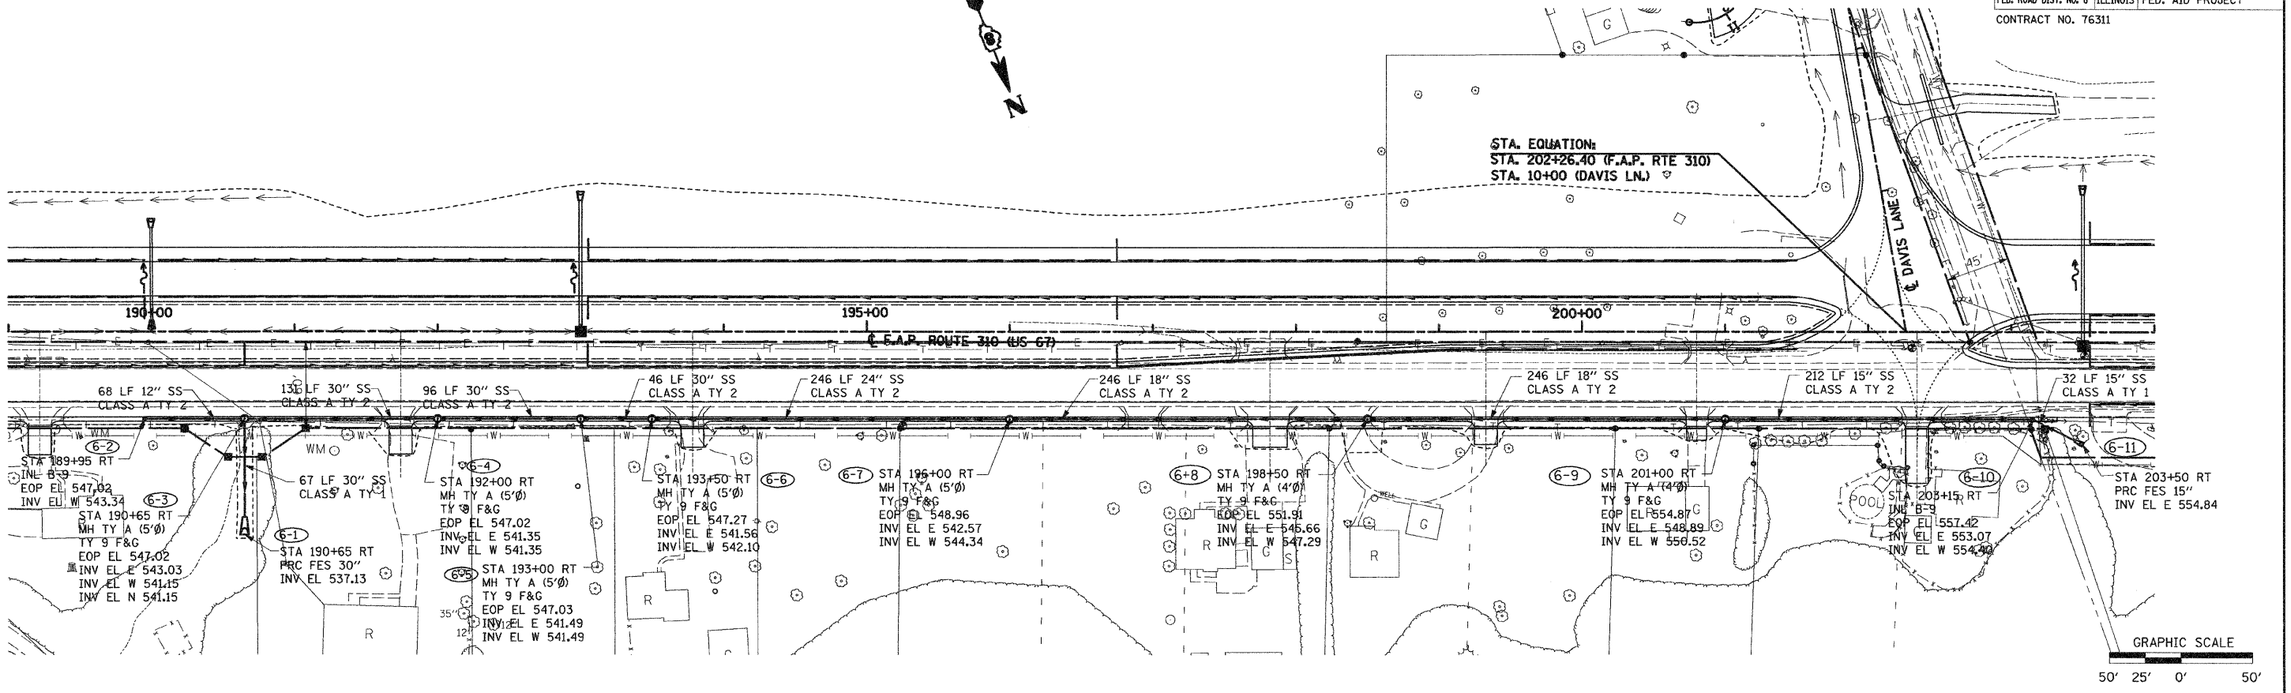

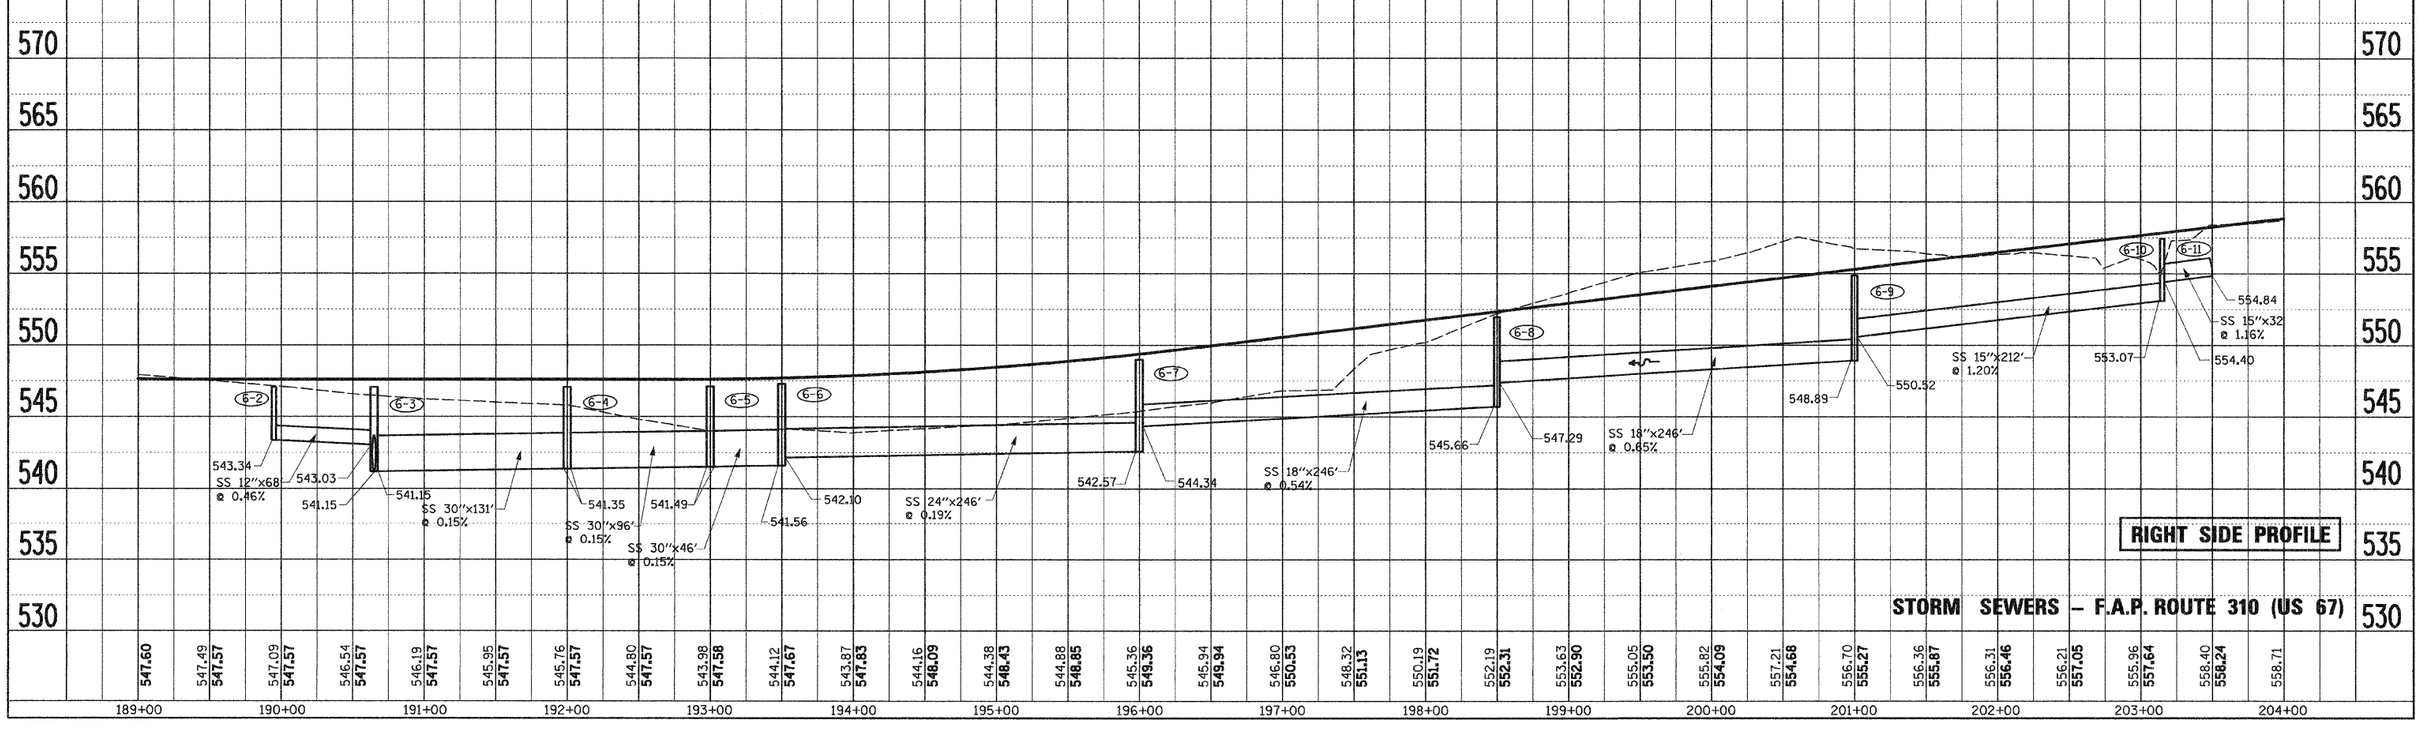

C:\1260-3\roadway\sp_pnts.dgn 9/8/2009 8:47:55 AM