F.A. RTE.	SECTION	COUNTY	TOTAL SHEETS	SHEET NO.
310	60-16	MADISON	662	158
STA.		TO STA.		
FED. ROAD DIST. NO. 8	ILLINOIS	FED. AID PROJECT		

CONTRACT NO. 76311

BURIED TURN LANE
PI Sta. 60+83.95
Δ = 1° 21′ 22″ (LT)
D = 1° 09′ 01″
T = 58.94′
R = 4,980.50′
L = 117.88′
E = 0.35′
PC Sta. 60+25.00
PT Sta. 61+42.88

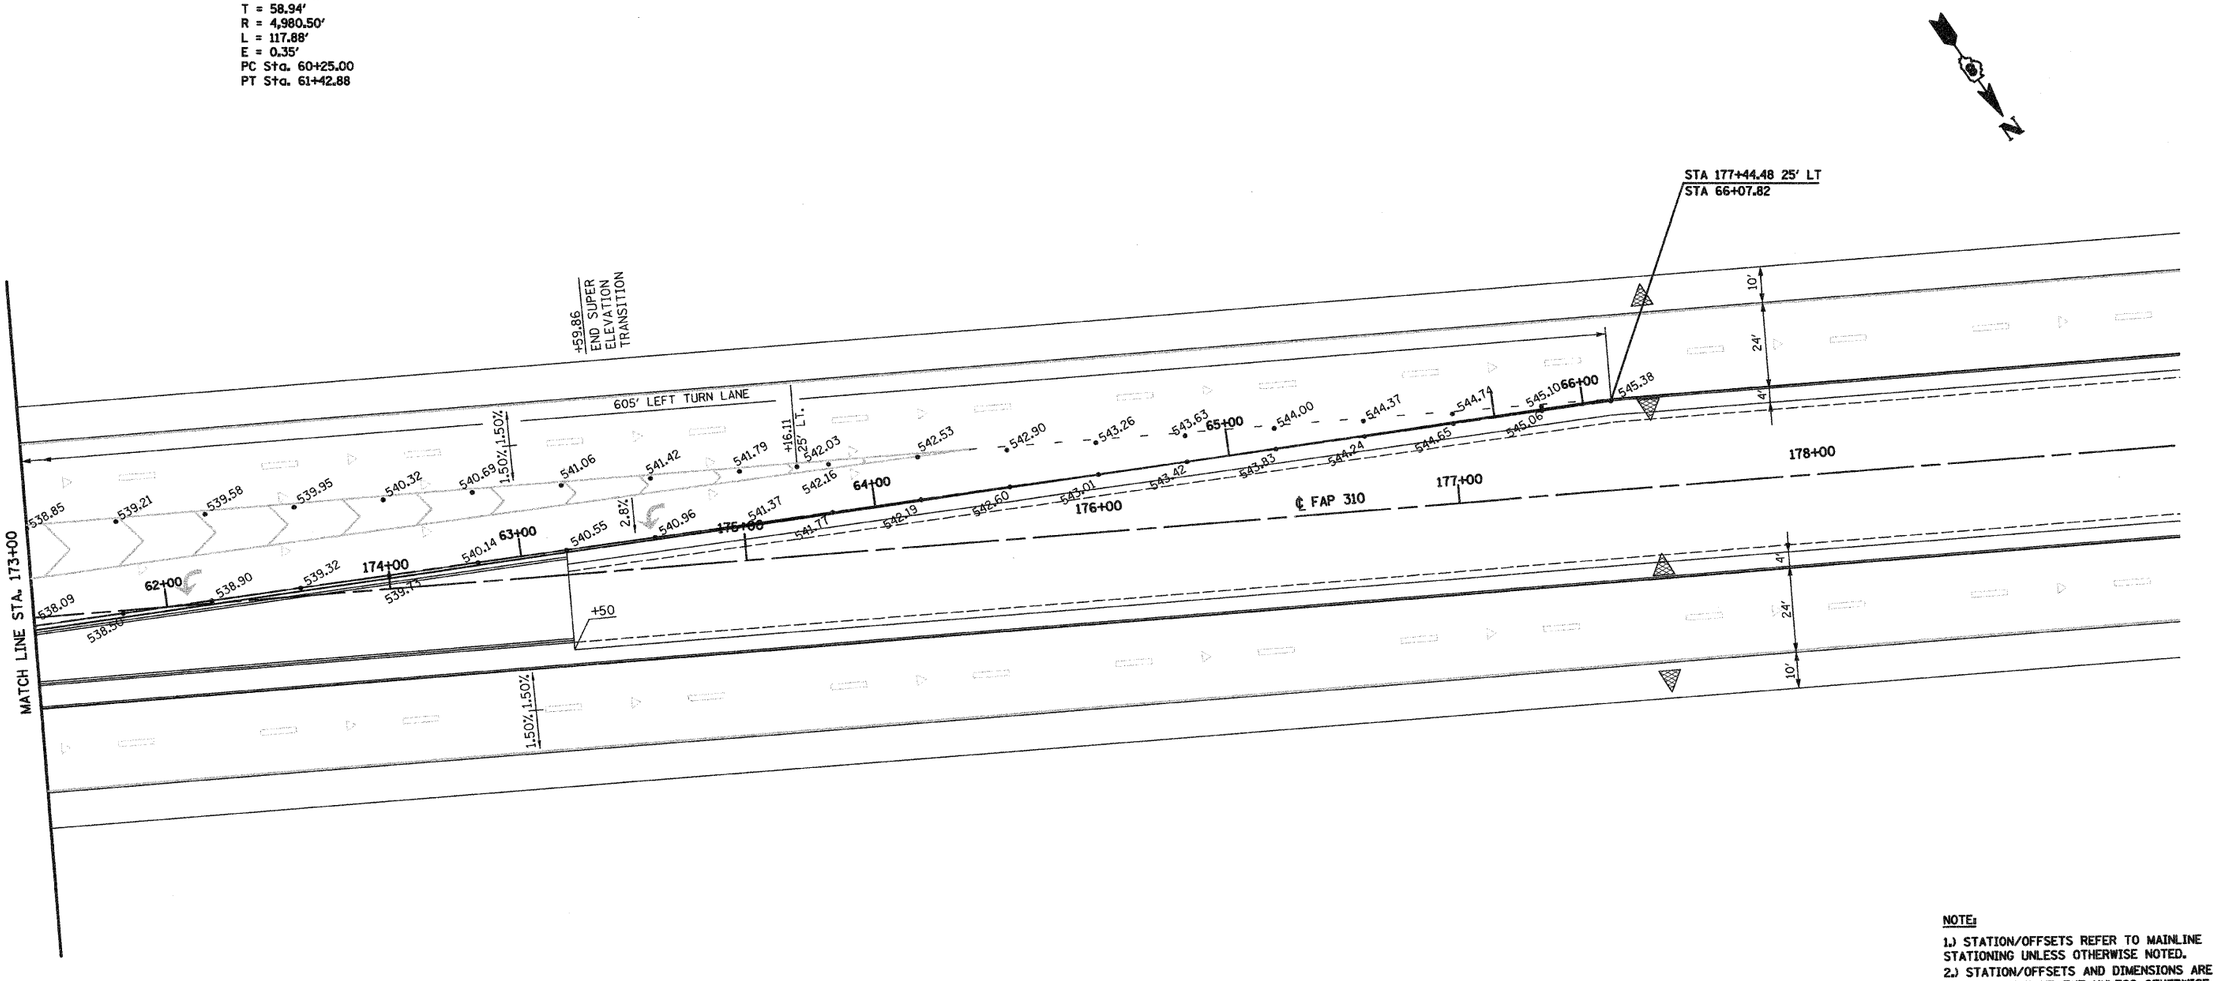

NOTE:
1.) STATION/OFFSETS REFER TO MAINLINE STATIONING UNLESS OTHERWISE NOTED.
2.) STATION/OFFSETS AND DIMENSIONS ARE TO EDGE OF PAVEMENT UNLESS OTHERWISE NOTED.

GRAPHIC SCALE
20′ 10′ 0′ 20′

REVISIONS	
NAME	DATE

ILLINOIS DEPARTMENT OF TRANSPORTATION

INTERSECTION DETAILS
F.A.P. 310 (US 67)
WITH LAGEMANN ROAD (CH 36)

SCALE: VERT.
HORIZ.
DATE : 09-04-09

DRAWN BY: T.W.C.
CHECKED BY: J.J.C.

M 22 10:35 10/8/2009 dgn 24-36x48-Mod.dgn