F. A. RTE.	SECTION	COUNTY	TOTAL SHEETS	SHEET NO
310	60-16	MADISON	662	198
STA.		TO STA.		
FED. ROAD DIST. NO.	ILLINOIS	FED. AID PROJECT		

CONTRACT NO. 76311

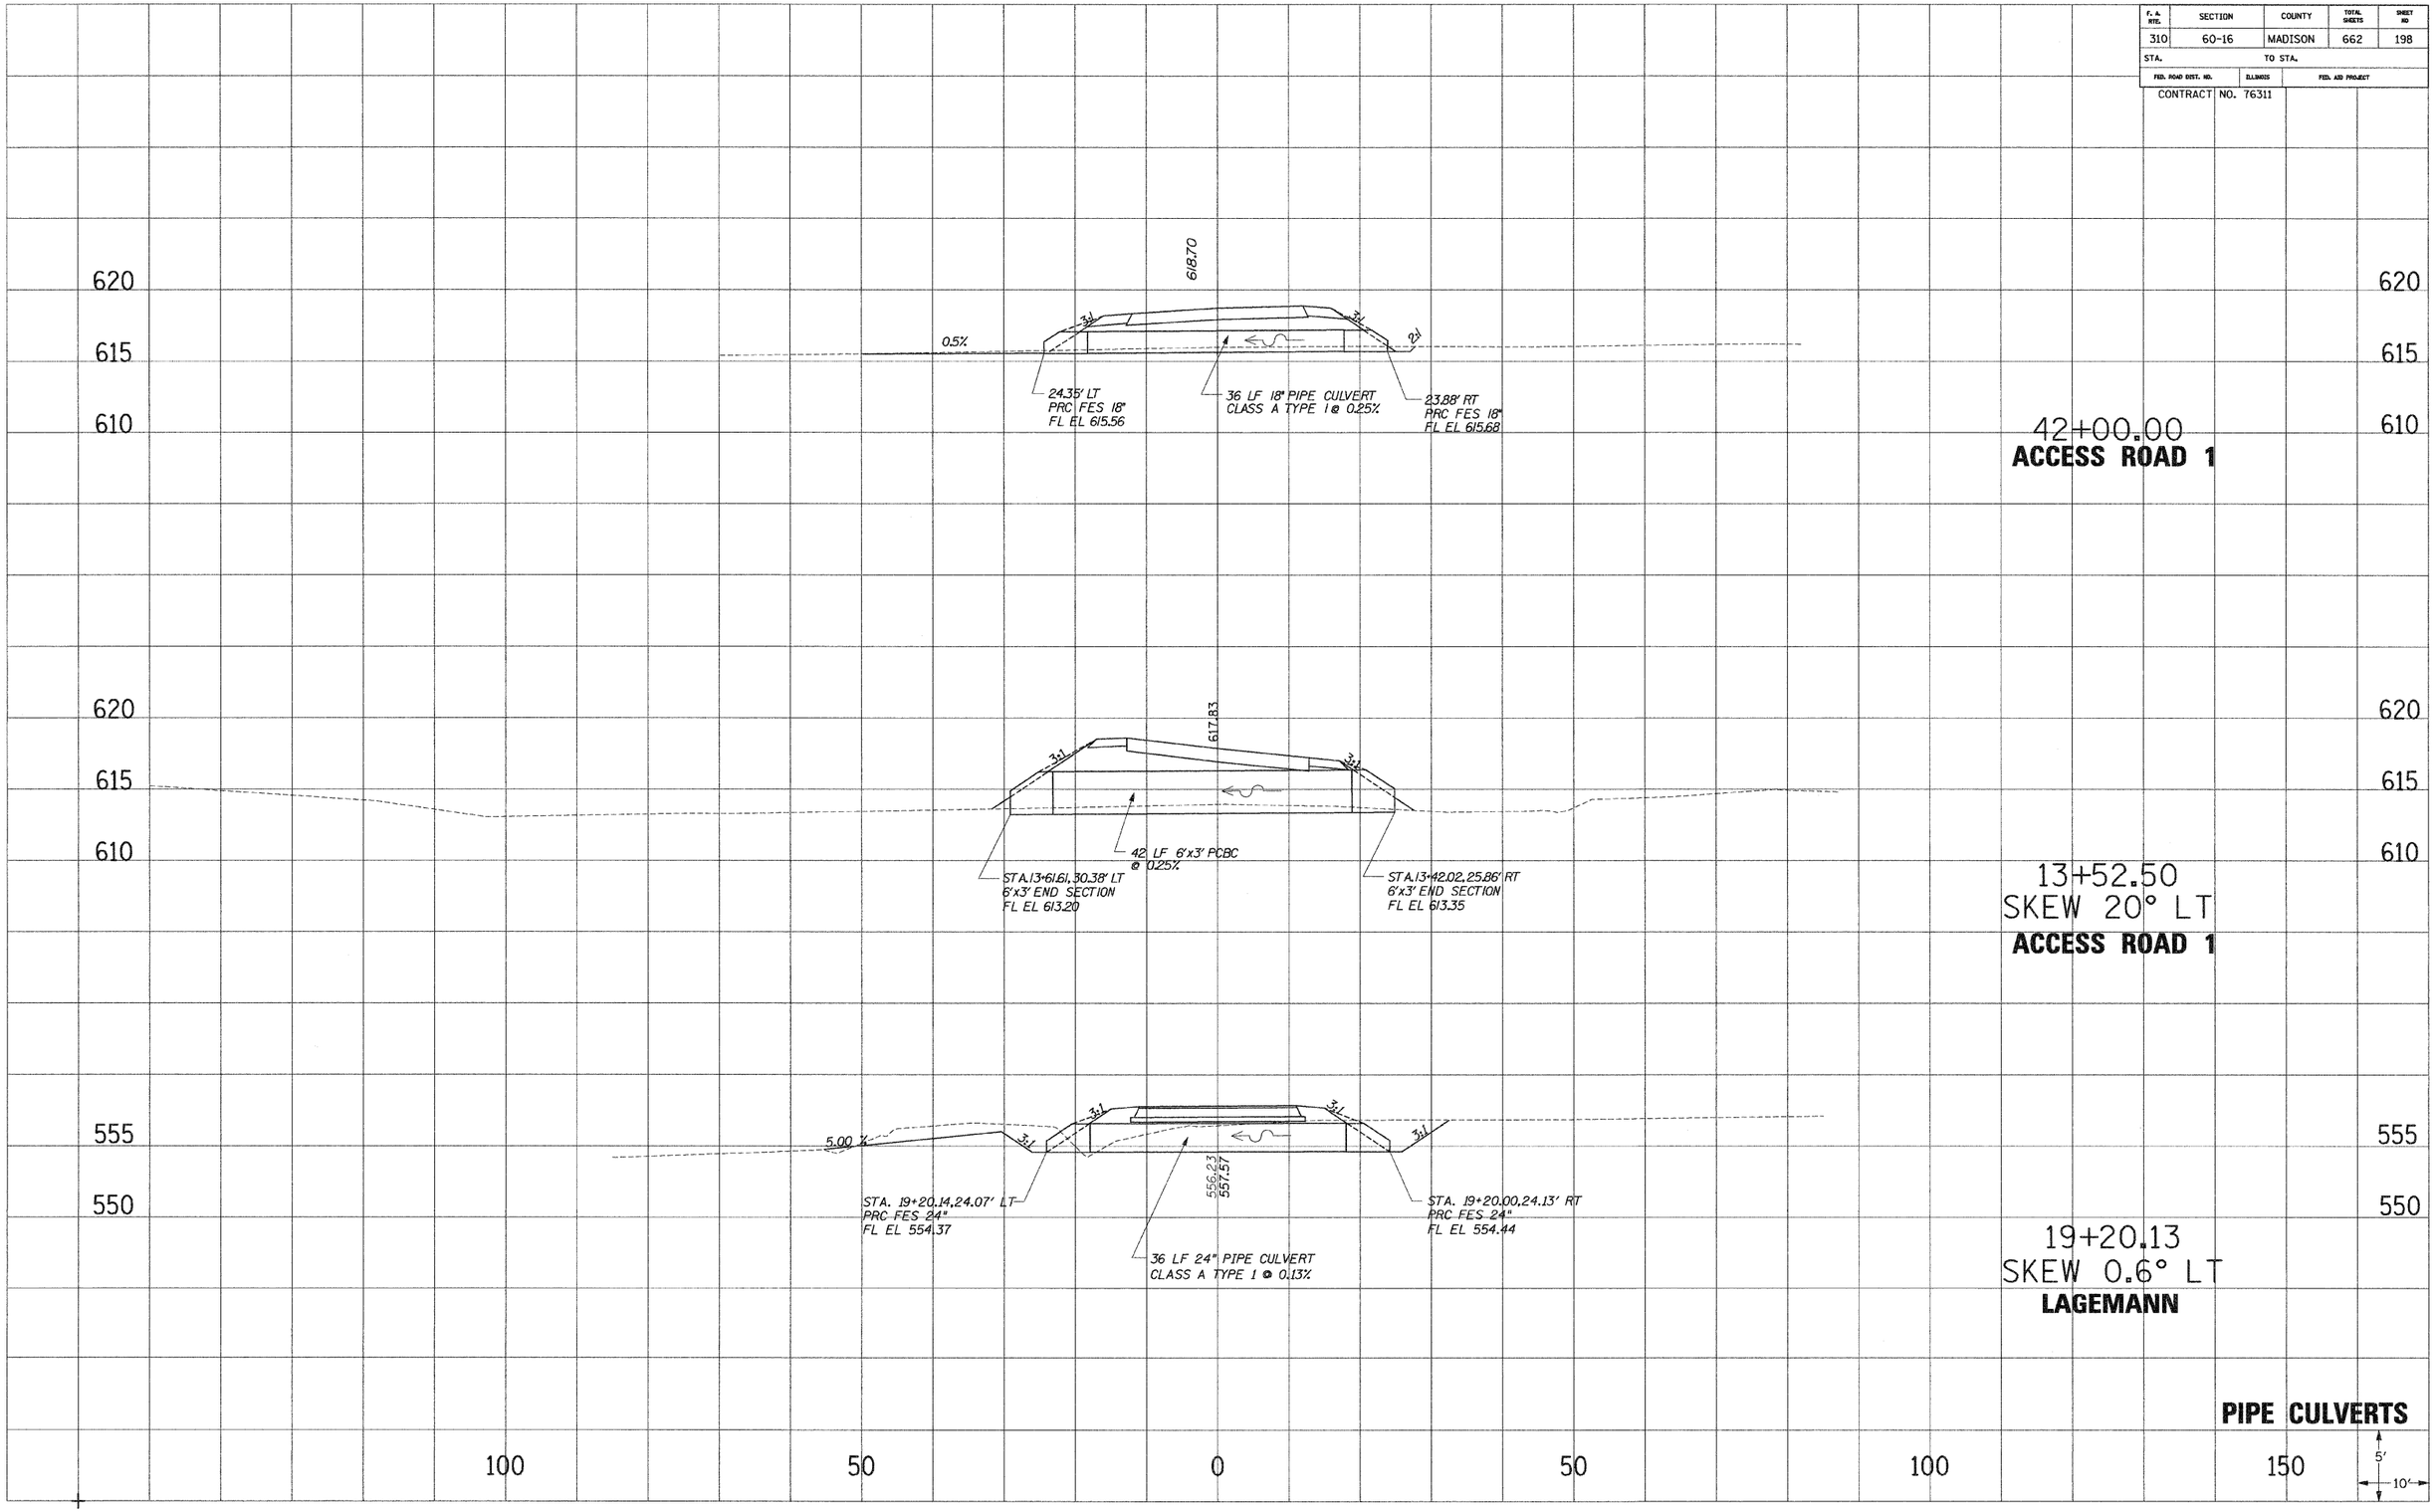

SURVEY NOTE BOOK NO. | PLOTTED | TEMPLATE | AREAS | AREAS CHECKED

SURVEY NOTE BOOK NO. | PLOTTED | TEMPLATE | AREAS | AREAS CHECKED