| F.A. RTE. | SECTION | COUNTY | TOTAL SHEETS | SHEET NO |
|---|---|---|---|---|
| 310 | 60-16 | MADISON | 662 | 315 |
| STA. | | TO STA. | | |
| FED. ROAD DIST. NO. 8 | ILLINOIS | FED. AID PROJECT | | |

CONTRACT NO. 76311

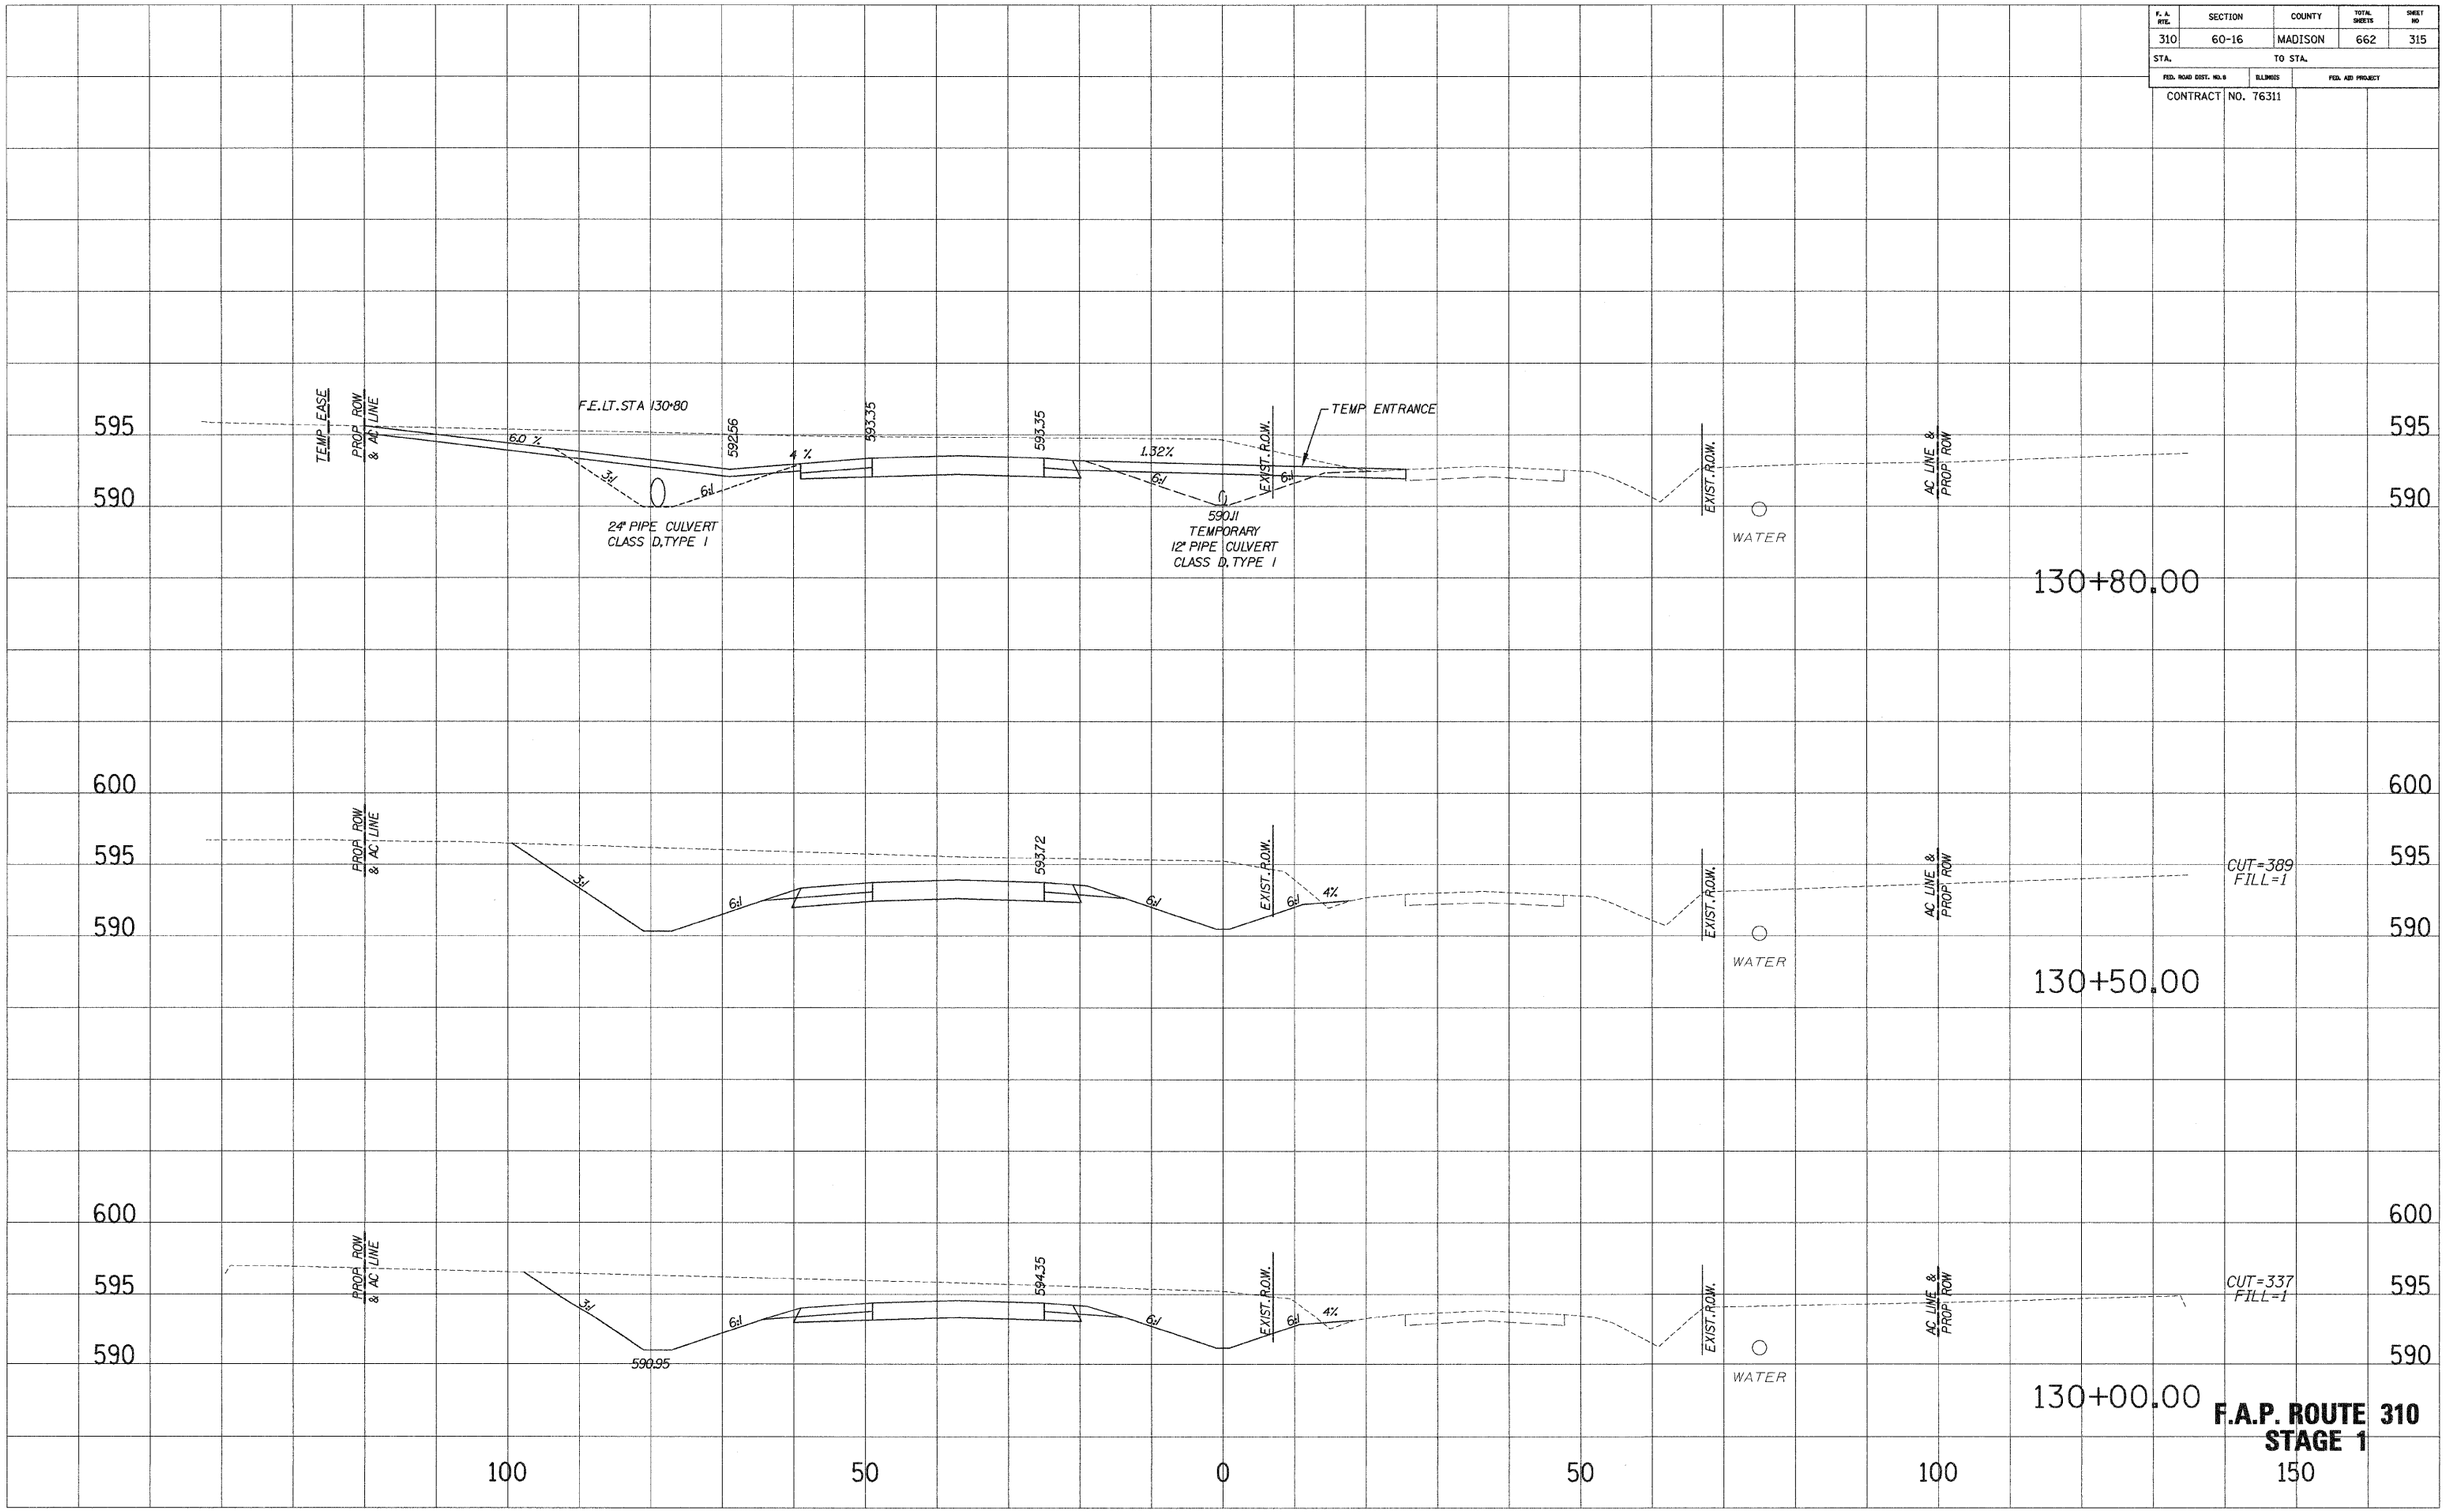


**F.A.P. ROUTE 310**
**STAGE 1**

SURVEY NOTE BOOK NO. | PLOTTED | TEMPLATE | AREAS | AREAS CHECKED