F. A. RTE.	SECTION	COUNTY	TOTAL SHEETS	SHEET NO
310	60-16	MADISON	662	360
STA.	TO STA.			
FED. ROAD DIST. NO. 8	ILLINOIS	FED. AID PROJECT		
CONTRACT NO. 76311				

SKETCH
NOTE BOOK
NO.
PLOTTED
TYPE RITE
AREAS
AREAS CHECKED

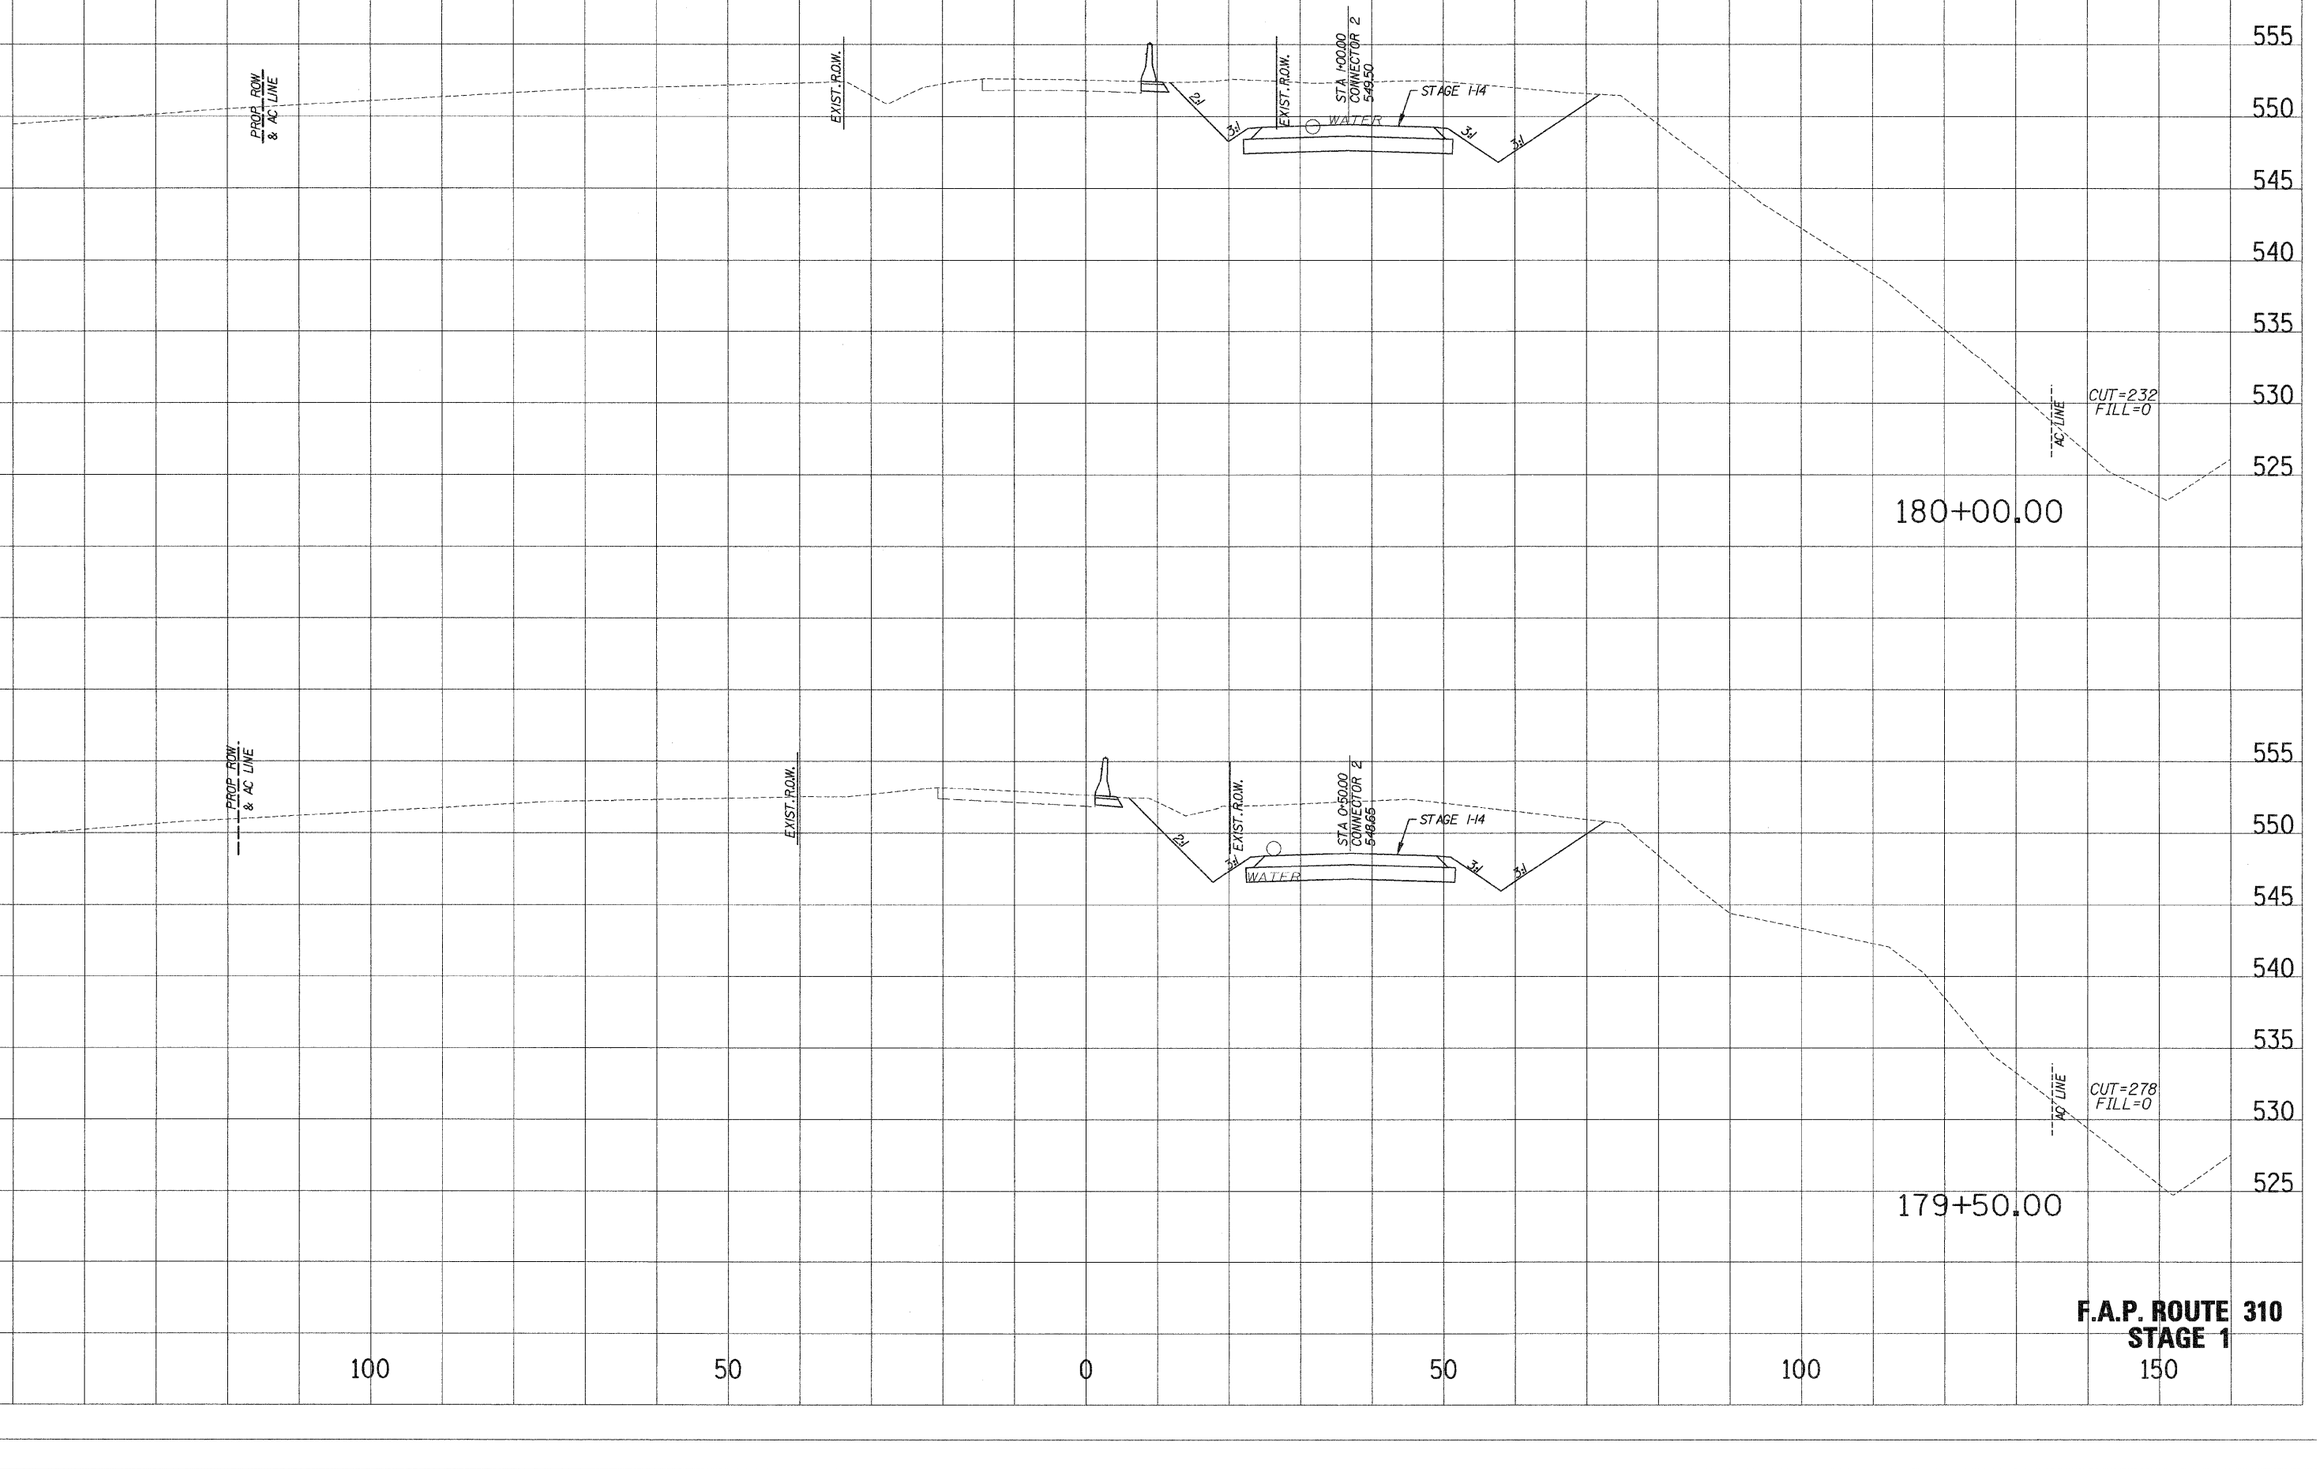

F.A.P. ROUTE 310
STAGE 1

\\Roadway\sheet310_stage1.dgn 9/29/2009 10:55:32 AM