F. A. RTE.	SECTION	COUNTY	TOTAL SHEETS	SHEET NO
310	60-16	MADISON	662	583
STA.	TO STA.			
FED. ROAD DIST. NO. 8	ILLINOIS	FED. AID PROJECT		

CONTRACT NO. 76311

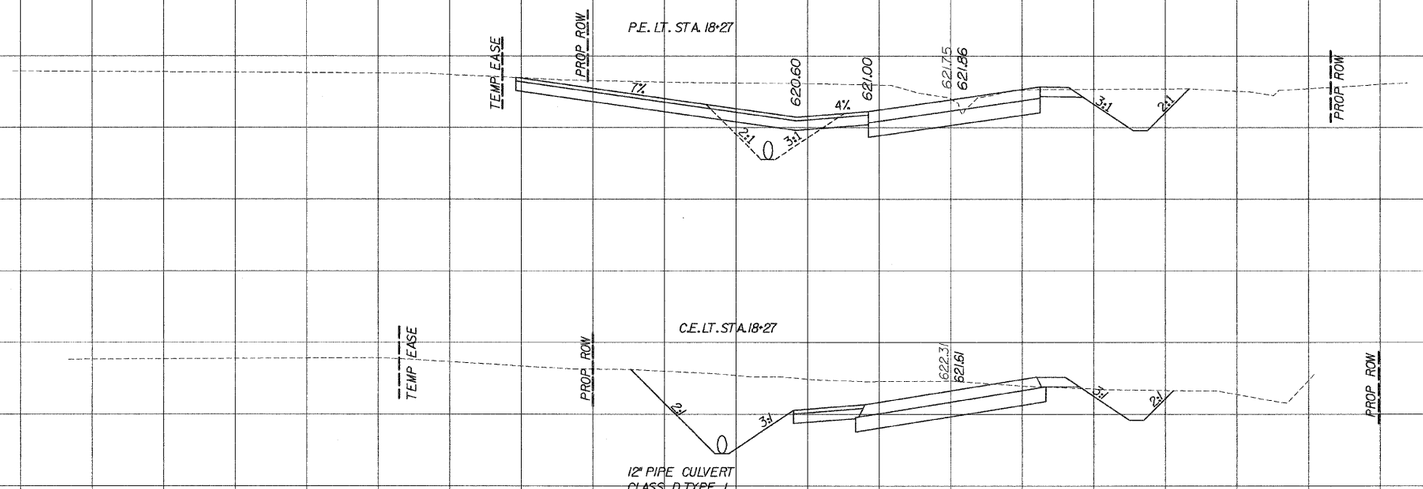

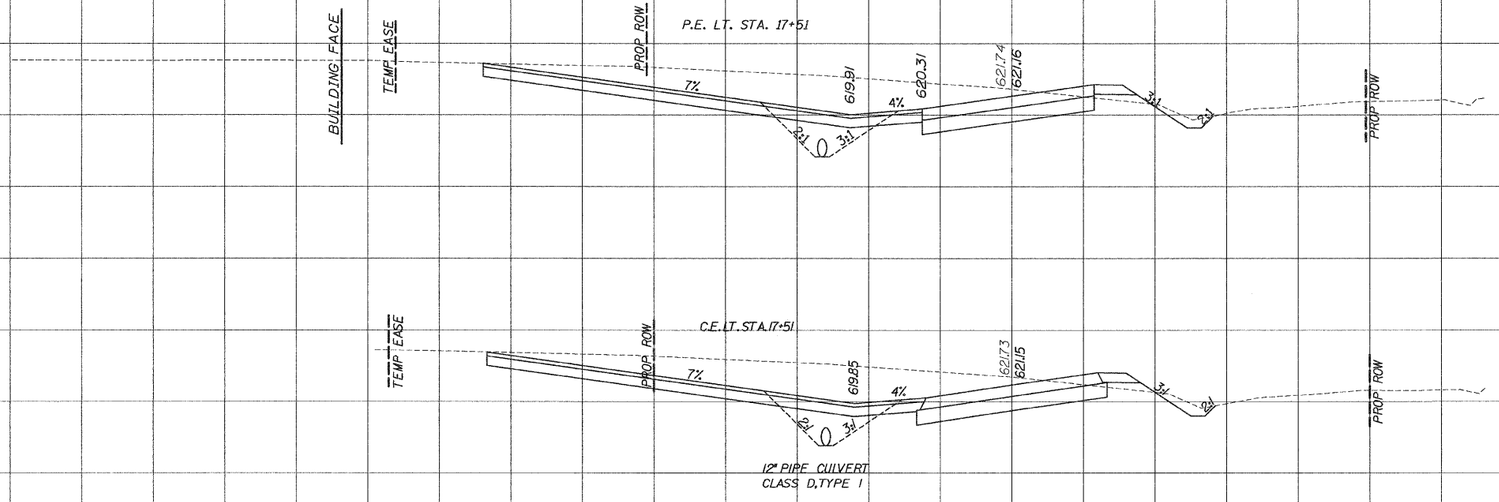

ACCESS ROAD #1

100 50 0 50 100 150

5'
10'

JMT/CI
NOTE BOOK
NO.
PLOTTED
TOPO & TE
AREAS
AREAS CHECKED

I:\12627\Roadway\Access Road #1.dgn 3/4/2009 12:42:44 PM