F.A. RTE.	SECTION	COUNTY	TOTAL SHEETS	SHEET NO
310	60-16	MADISON	662	634
STA.		TO STA.		
FED. ROAD DIST. NO.8	ILLINOIS	FED. AID PROJECT		

CONTRACT NO. 76311

FINAL SURVEY		DATE
NOTE BOOK	SURVEYED	
NO.	PLOTTED	
	TEMPLATE	
	AREAS	
	AREAS CHECKED	

ORIGINAL SURVEY		BY	DATE
NOTE BOOK	SURVEYED		
NO.	PLOTTED		
	TEMPLATE		
	AREAS		
	AREAS CHECKED		

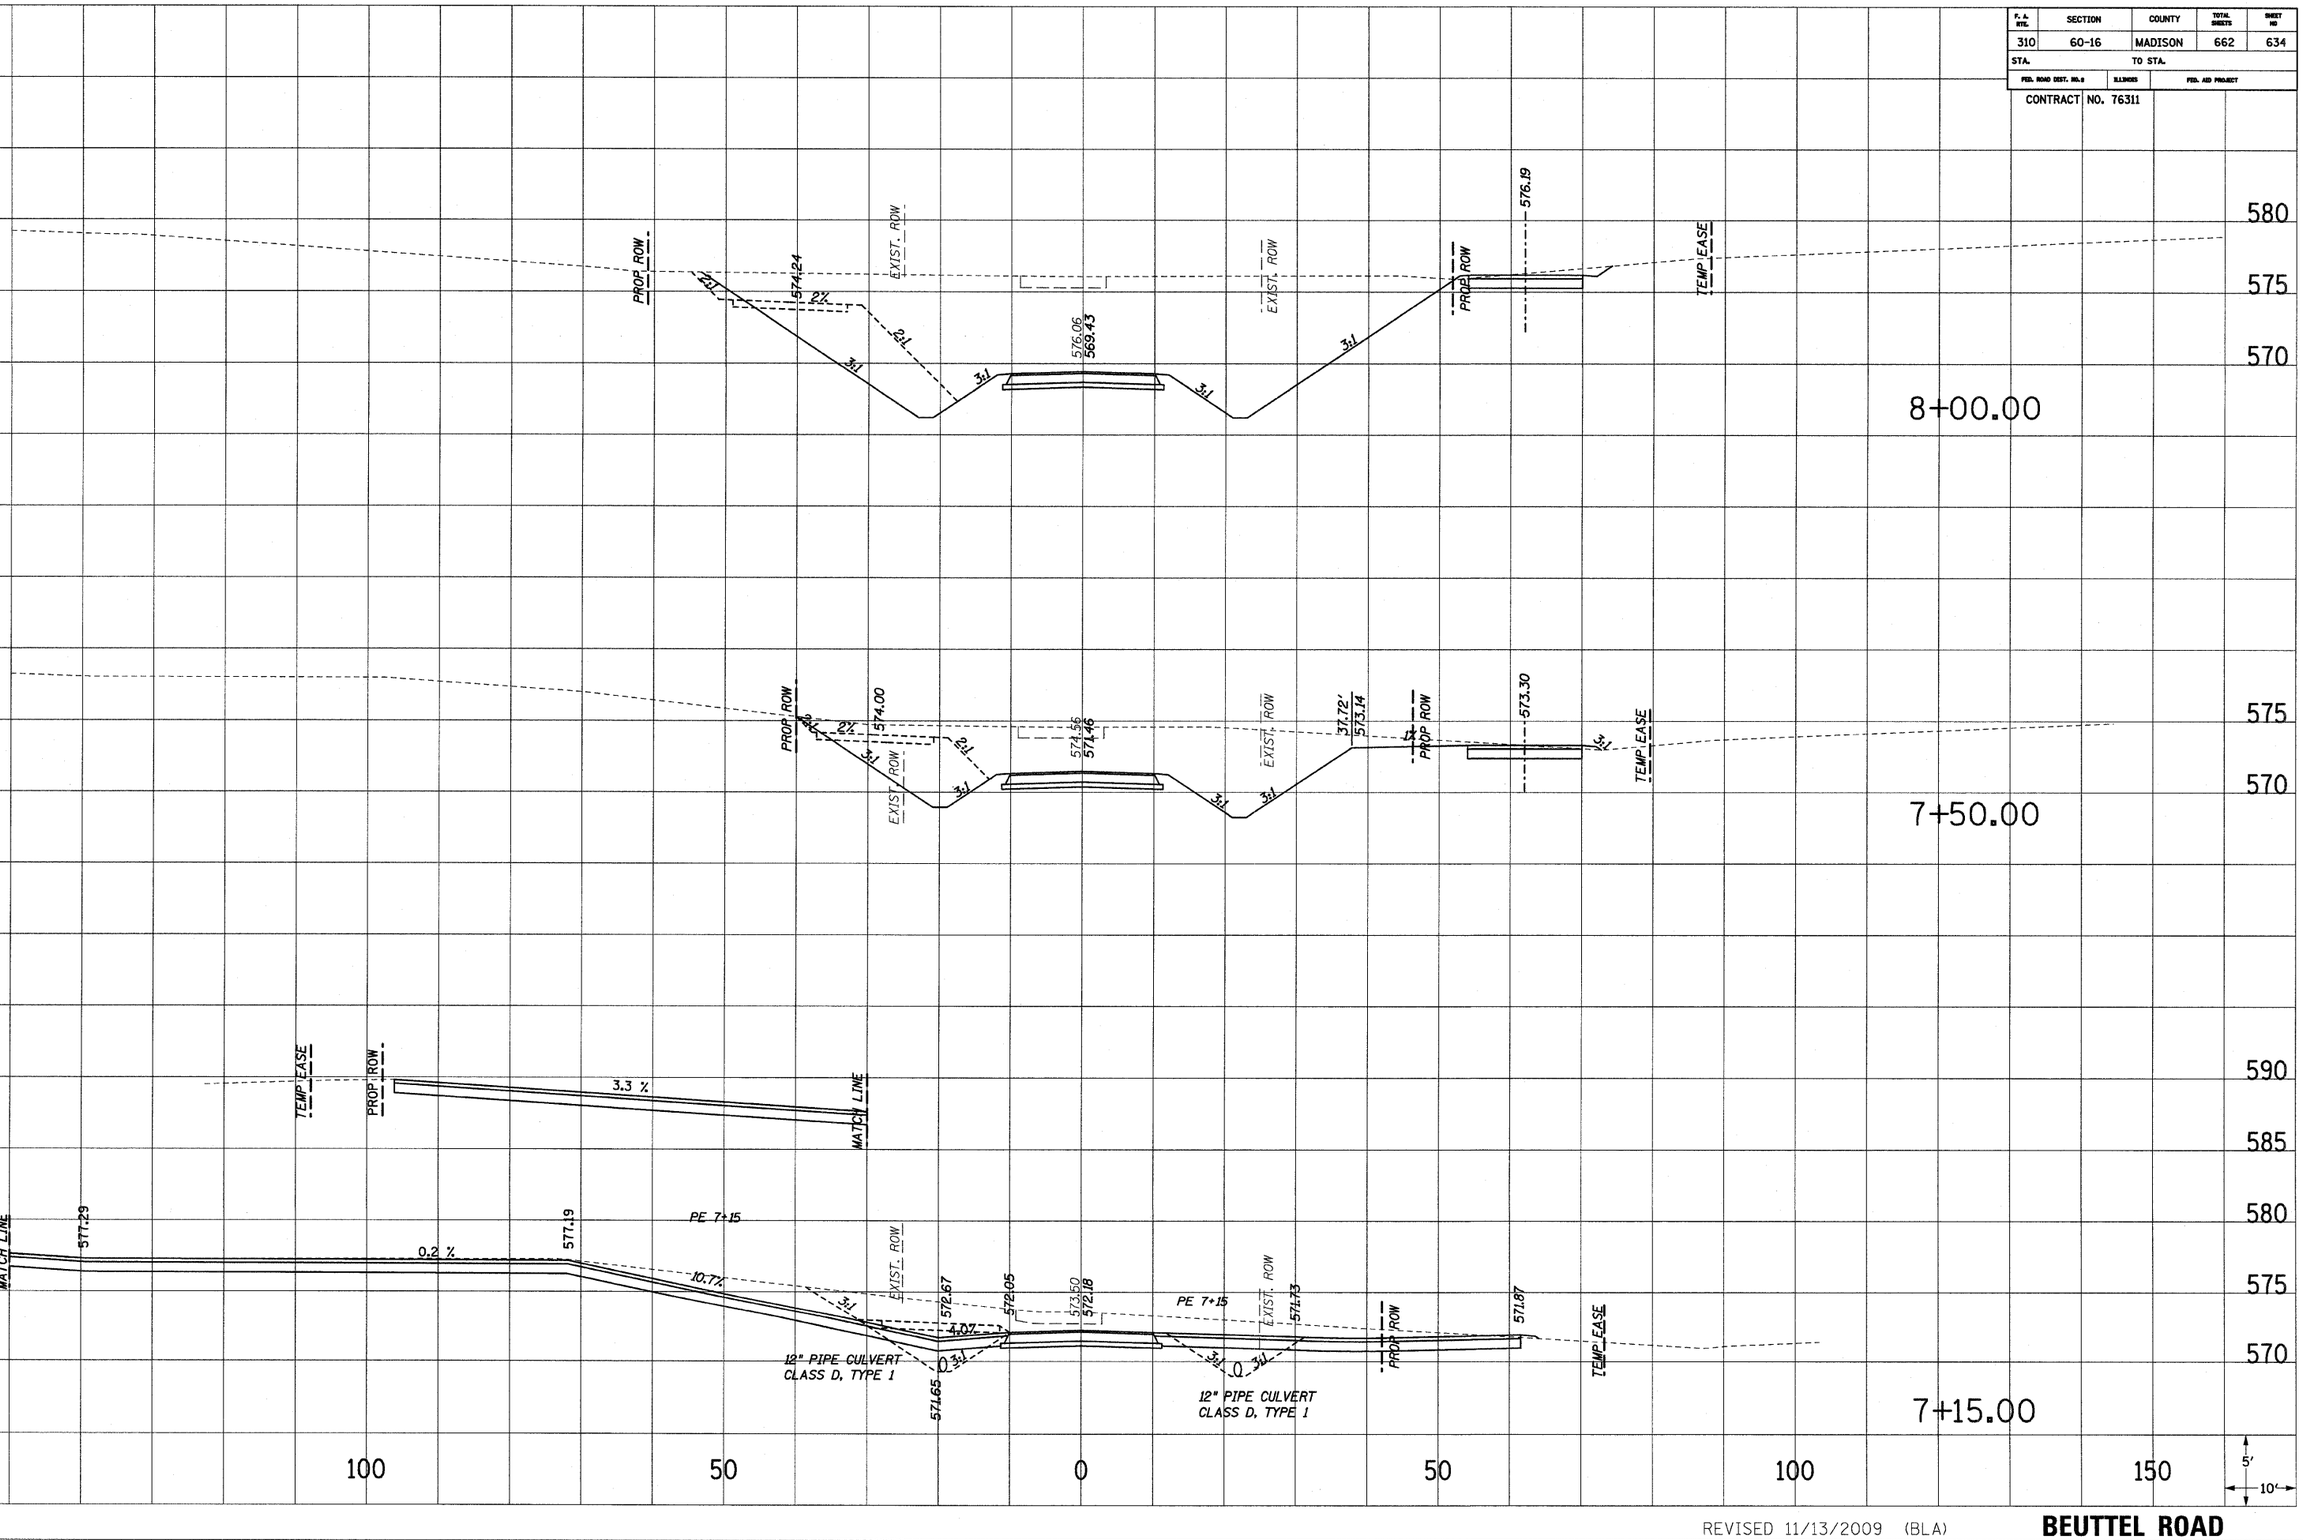

REVISED 11/13/2009 (BLA)

BEUTTEL ROAD