F. A. RTE.	SECTION	COUNTY	TOTAL SHEETS	SHEET NO
310	60-16	MADISON	662	653
STA.		TO STA.		
FED. ROAD DIST. NO.8	ILLINOIS	FED. AID PROJECT		

CONTRACT NO. 76311

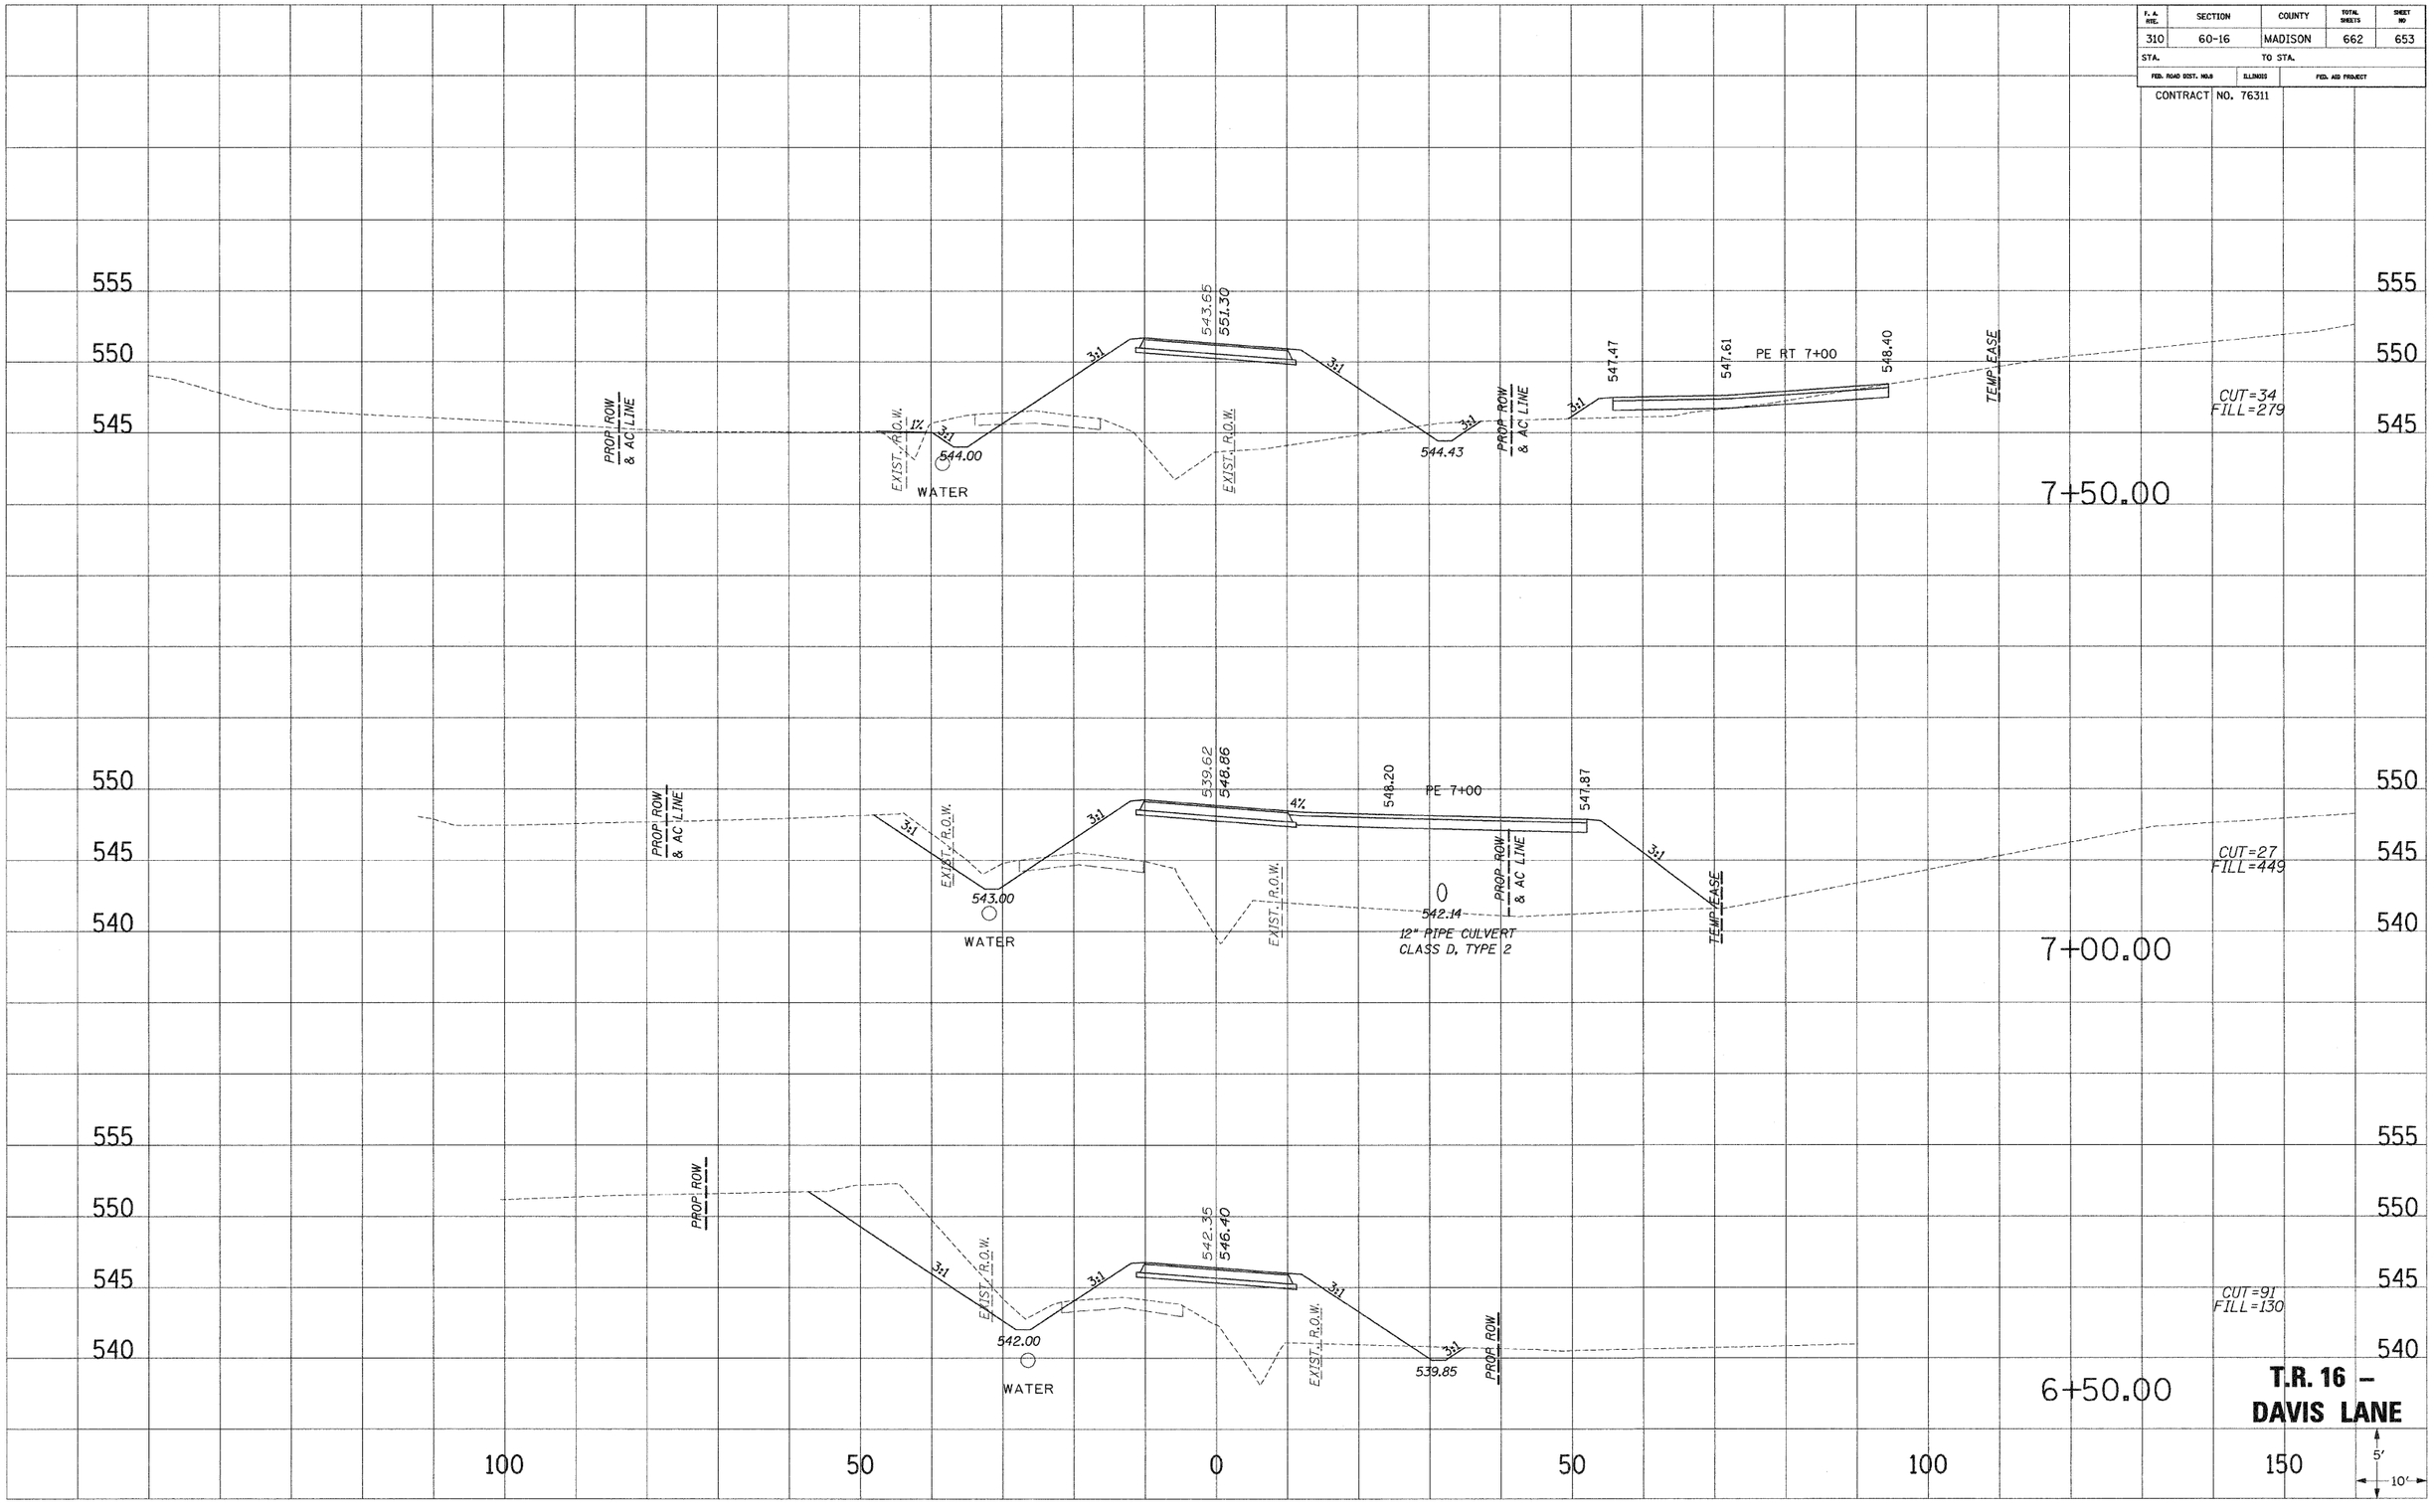

T.R. 16 – DAVIS LANE

SURVEY NOTE BOOK NO. PLOTTED TEMPLATE AREAS AREAS CHECKED