F. A. RTE.	SECTION	COUNTY	TOTAL SHEETS	SHEET NO
310	60-16	MADISON	662	657
STA.	TO STA.			
FED. ROAD DIST. NO. 8	ILLINOIS	FED. AID PROJECT		
CONTRACT NO. 76311				

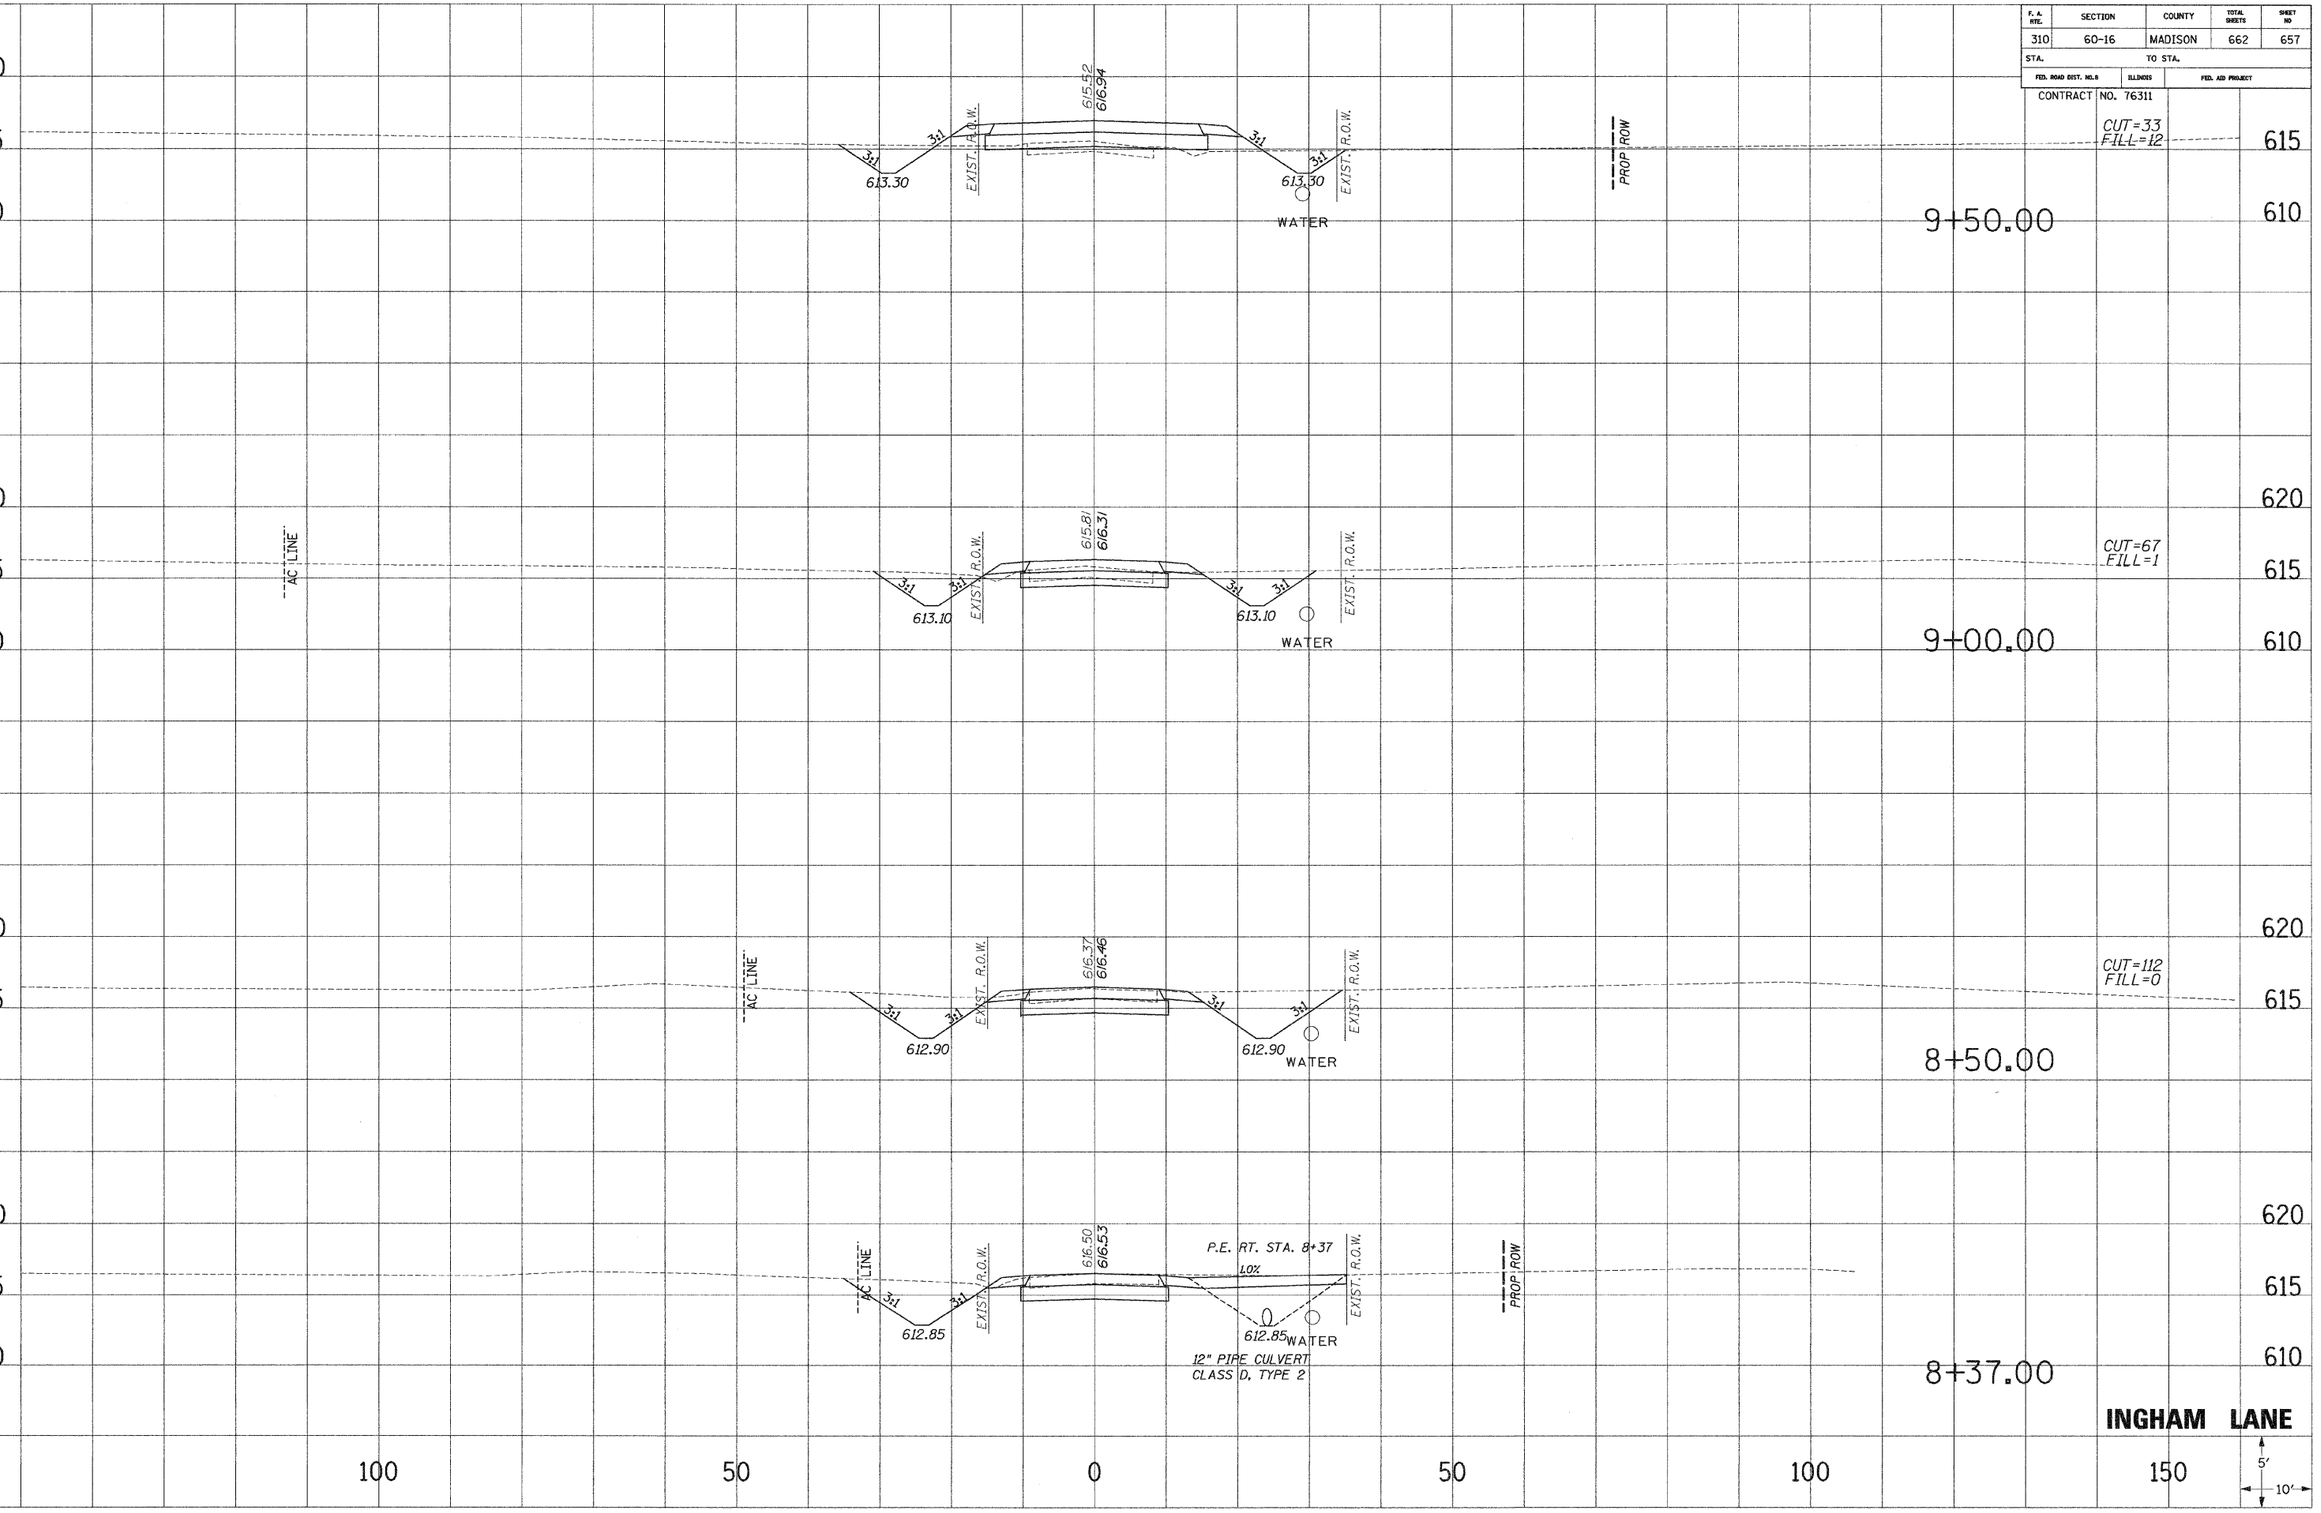

INGHAM LANE

JOB NO.
PLOTTED
TRACED
NOTE BOOK
AREAS
NO.
AREAS CHECKED