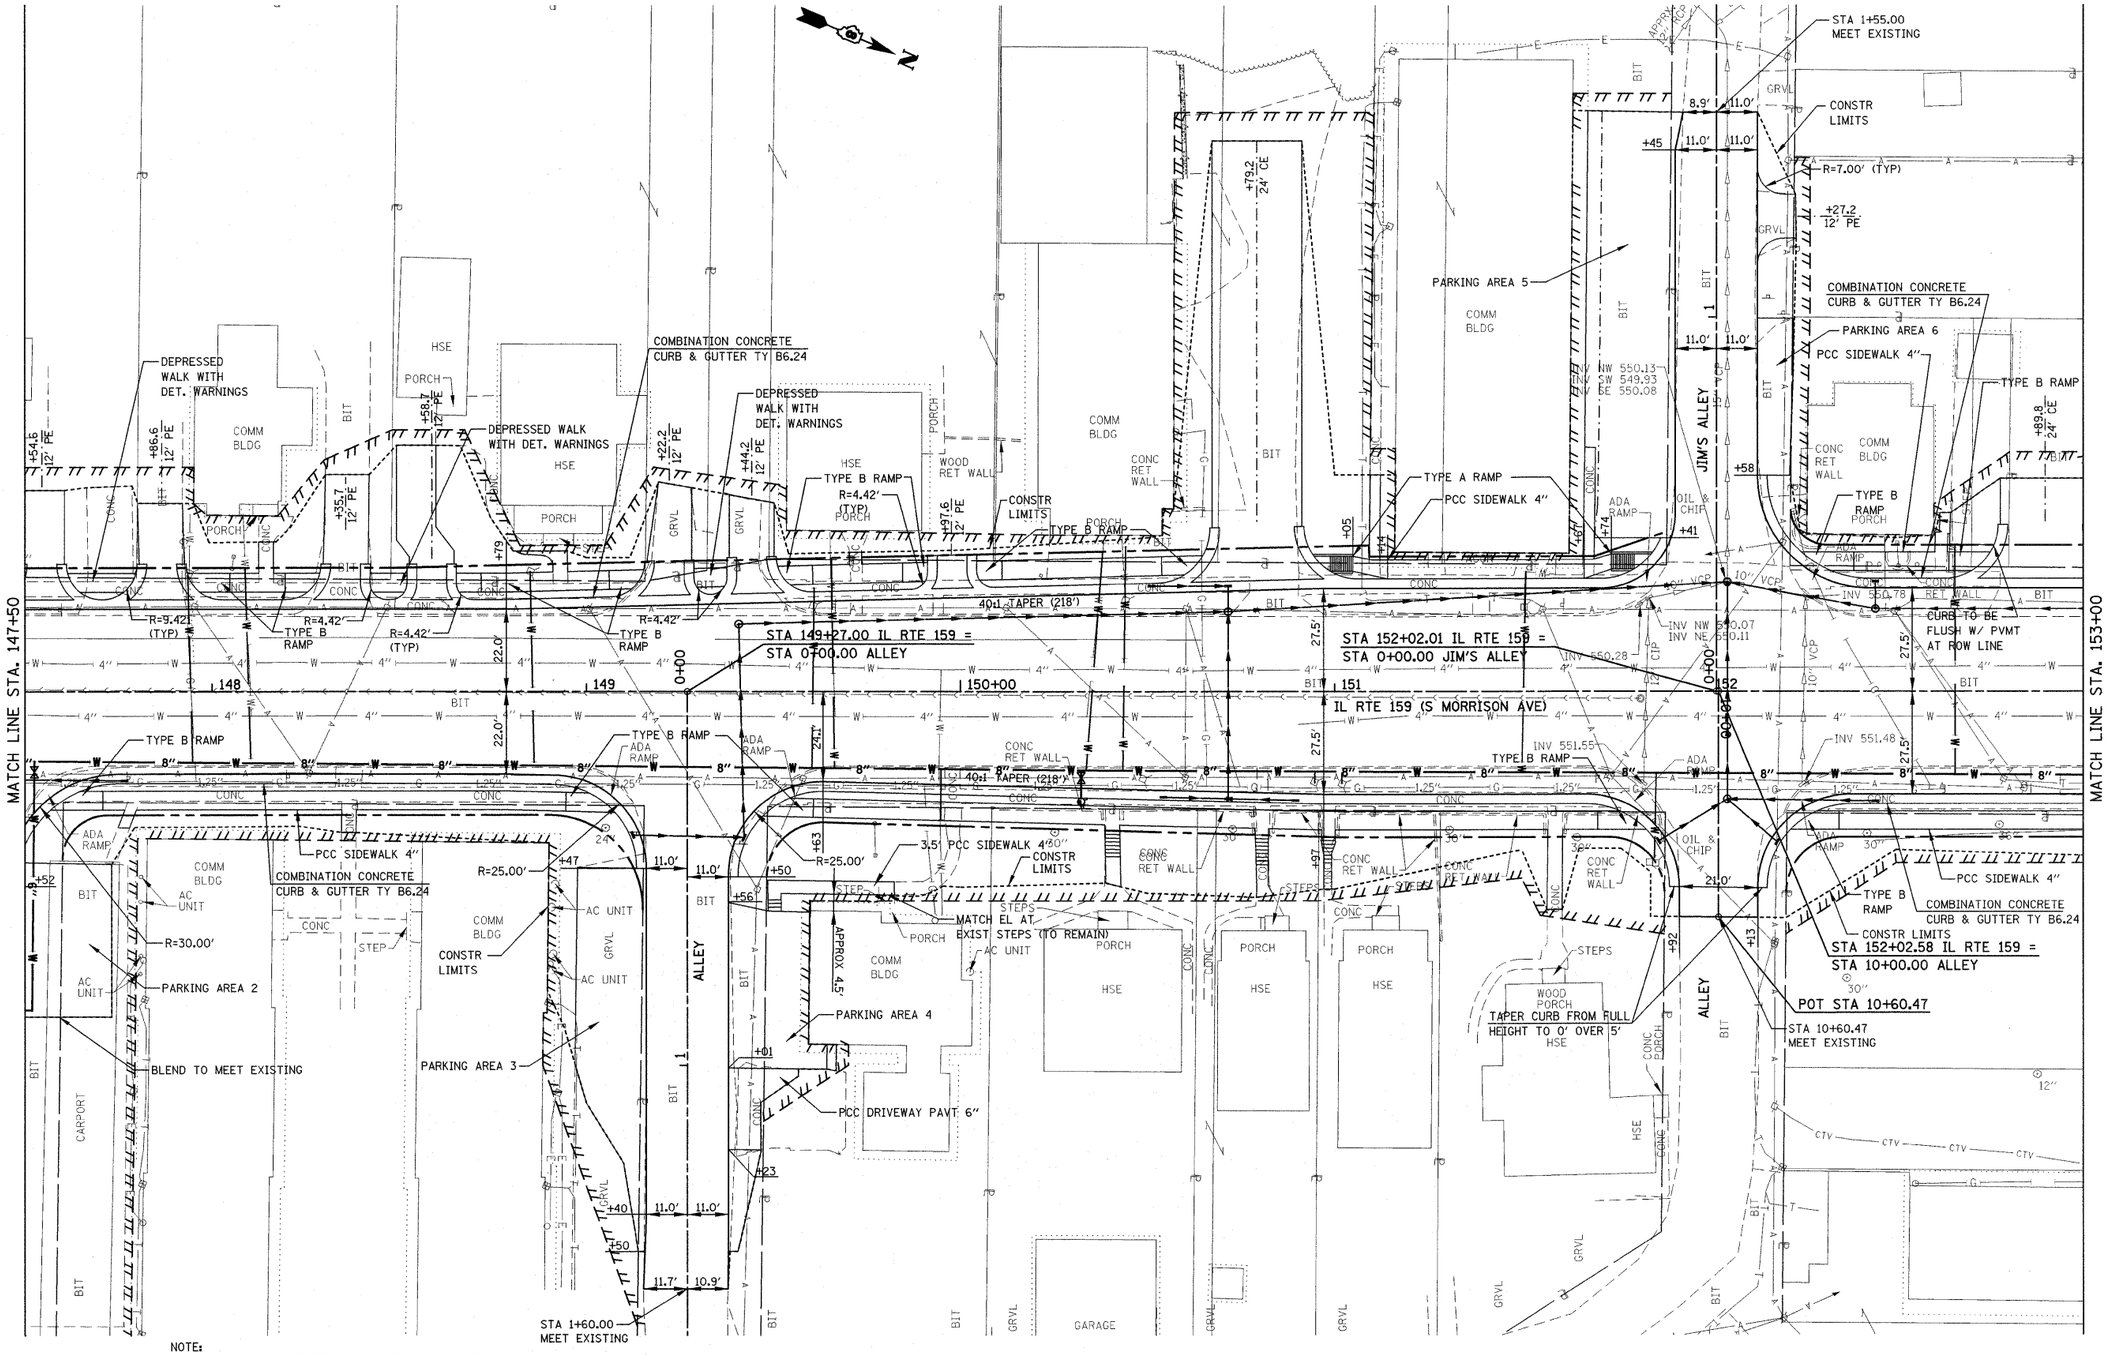

NOTE:
FOR JIM'S ALLEY INTERSECTION DETAILS, SEE SHEET 85
FOR ALLEY AT 149+27 AND ALLEY AT 152+03
INTERSECTION DETAILS, SEE SHEET 87.

20' 0 20' 40'
SCALE: 1" = 20'

FILE NAME = P:\Projects\513501\CADD\DGN\D876830-sht-plnprf.dgn	USER NAME = default	DESIGNED -	REVISED -
		DRAWN -	REVISED -
	PLOT SCALE = 20.0000 ' / IN.	CHECKED -	REVISED -
	PLOT DATE = 10/9/2009	DATE -	REVISED -

STATE OF ILLINOIS
DEPARTMENT OF TRANSPORTATION

PLAN
IL ROUTE 159

SCALE: 1" = 20' | SHEET NO. 12 OF 24 SHEETS | STA. 147+50.00 TO STA. 153+00.00

F.A.P. RTE.	SECTION	COUNTY	TOTAL SHEETS	SHEET NO.
600	60-(30,31,128)-1	MADISON/ST. CLAIR	399	68
		CONTRACT NO. 76830		
FED. ROAD DIST. NO.	ILLINOIS	FED. AID PROJECT		