PLAN
SURVEYED
DATE
ALIGNMENT CHECKED
RT. OF WAY CHECKED
NOTE BOOK
CADD FILE NAME
NO.
BY
DATE

PROFILE
SURVEYED
DATE
GRADES CHECKED
R.M. NOTED
STRUCTURE NOTATING CMYD
NOTE BOOK
NO.
BY
DATE

PROPOSED STORM SEWER PROFILE

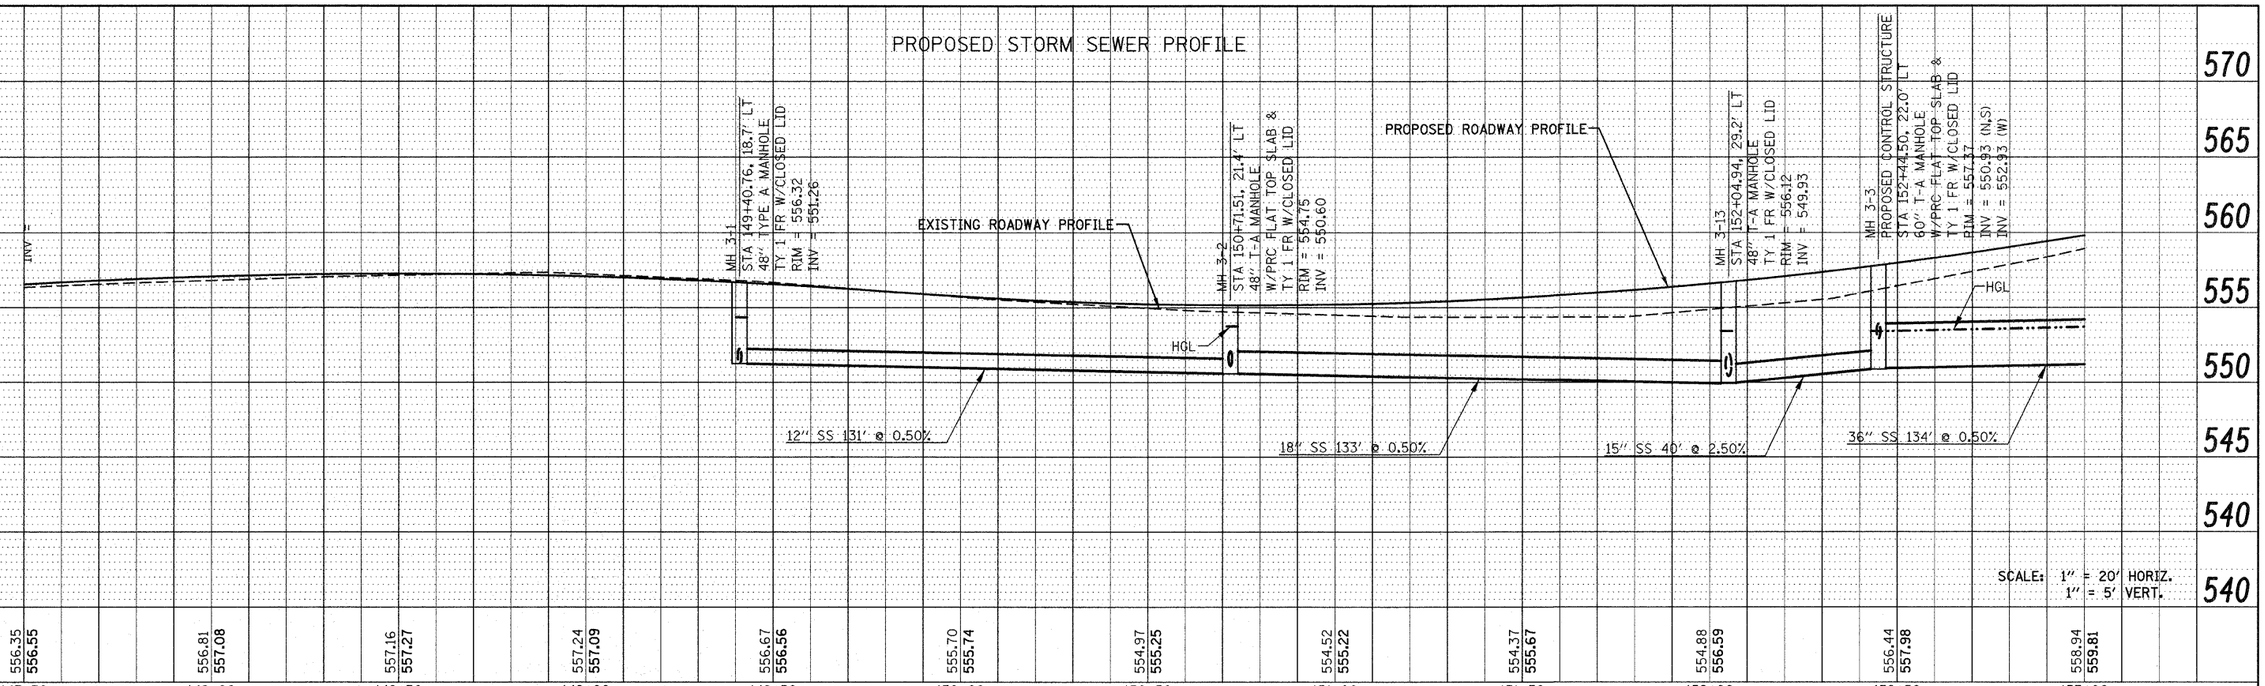

FILE NAME = P:\Projects\S13501\CADD\DGN\D876830-sht-drain.dgn	USER NAME = default	DESIGNED -	REVISED -
		DRAWN -	REVISED -
	PLOT SCALE = 20.0000 ' / IN.	CHECKED -	REVISED -
	PLOT DATE = 12/17/2009	DATE -	REVISED -

STATE OF ILLINOIS
DEPARTMENT OF TRANSPORTATION

Rev.

DRAINAGE AND UTILITY PROFILE
IL ROUTE 159

SCALE: 1" = 20' | SHEET NO. 30 OF 33 SHEETS | STA 147+50.00 TO STA 153+00.00

F.A.P. RTE.	SECTION	COUNTY	TOTAL SHEETS	SHEET NO.
600	60-(30,31,128)-1	MADISON/ST. CLAIR	399	118
		CONTRACT NO. 76830		
FED. ROAD DIST. NO.	ILLINOIS	FED. AID PROJECT		