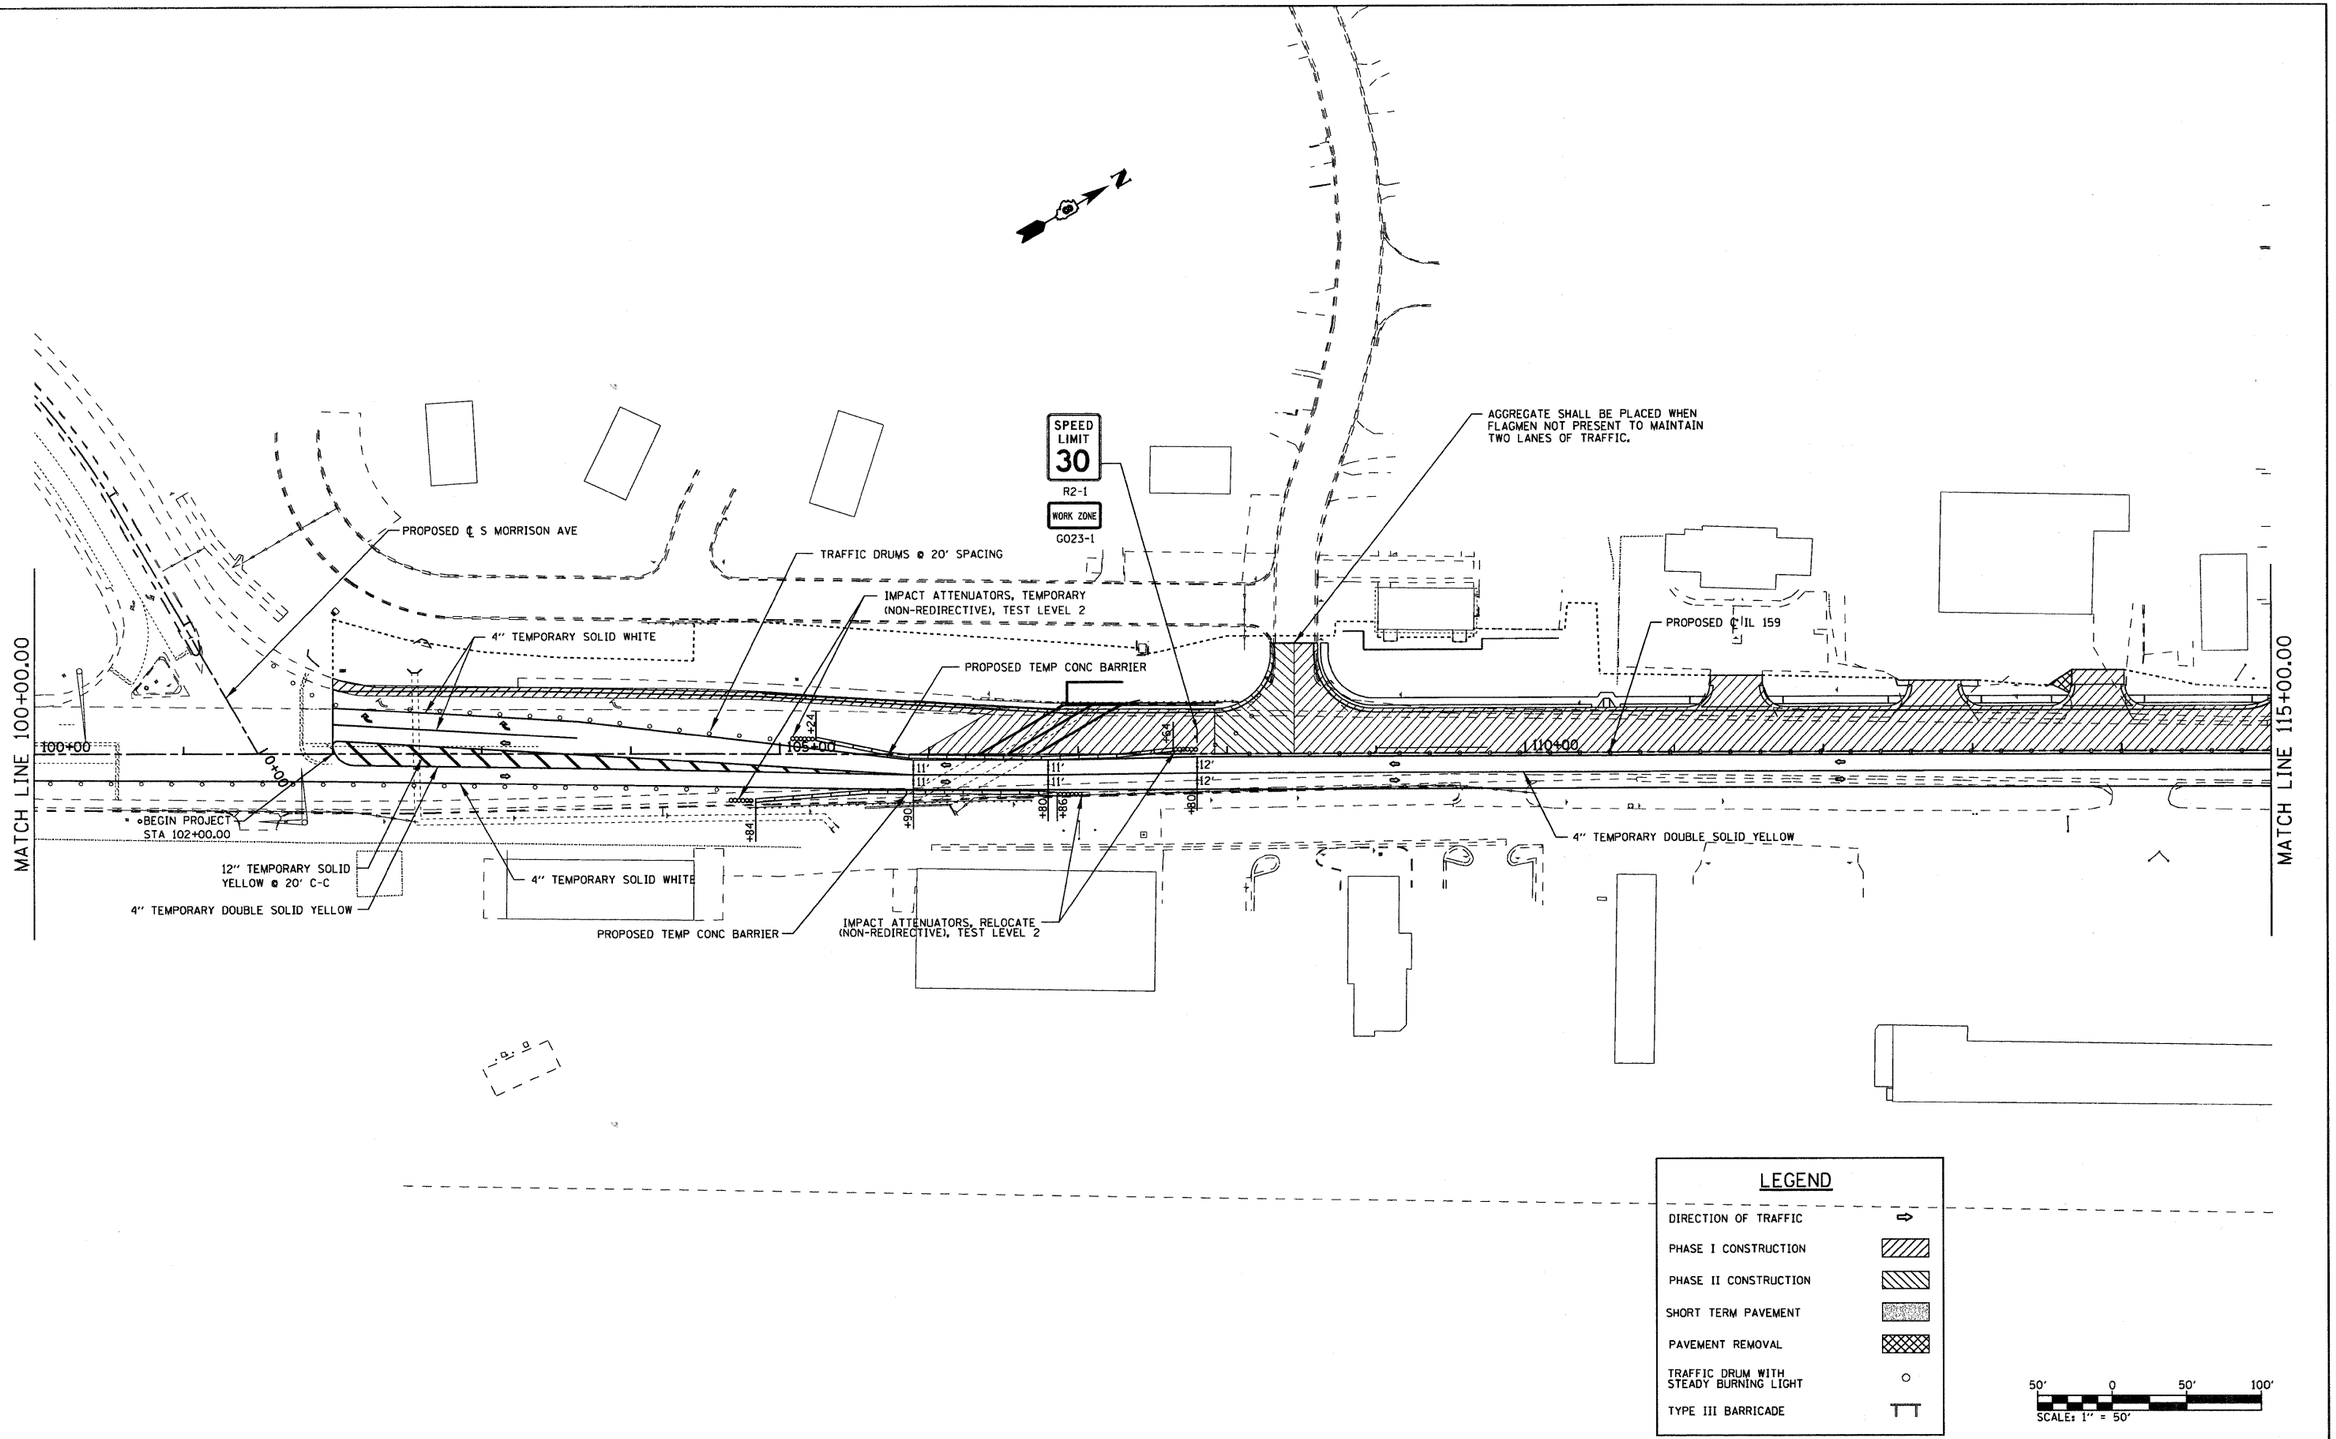

FILE NAME = p:\projects\513501\cadd\dgn\D876830-sht-staging2.dgn	USER NAME = default	DESIGNED -	REVISED -	STATE OF ILLINOIS DEPARTMENT OF TRANSPORTATION	SUGGESTED STAGES OF CONSTRUCTION AND TRAFFIC CONTROL – STAGE 2	F.A.P. RTE. 600	SECTION 60-(30,31,128)-1	COUNTY MADISON/ST. CLAIR	TOTAL SHEETS 399	SHEET NO. 155
		DRAWN -	REVISED -							
	PLOT SCALE = 50.0000 ' / IN.	CHECKED -	REVISED -					CONTRACT NO. 76830		
	PLOT DATE = 8/25/2009	DATE -	REVISED -		SCALE: 1" = 50' SHEET NO. 2 OF 5 SHEETS STA. 100+00.00 TO STA. 115+00.00	FED. ROAD DIST. NO.	ILLINOIS	FED. AID PROJECT		