FINAL SURVEY	NOTE BOOK	NO.
SURVEYED		
PLOTTED		
TEMPLATE		
AREAS		
AREAS CHECKED		

BY	DATE

ORIGINAL SURVEY	NOTE BOOK	NO.
SURVEYED		
PLOTTED		
TEMPLATE		
AREAS		
AREAS CHECKED		

BY	DATE

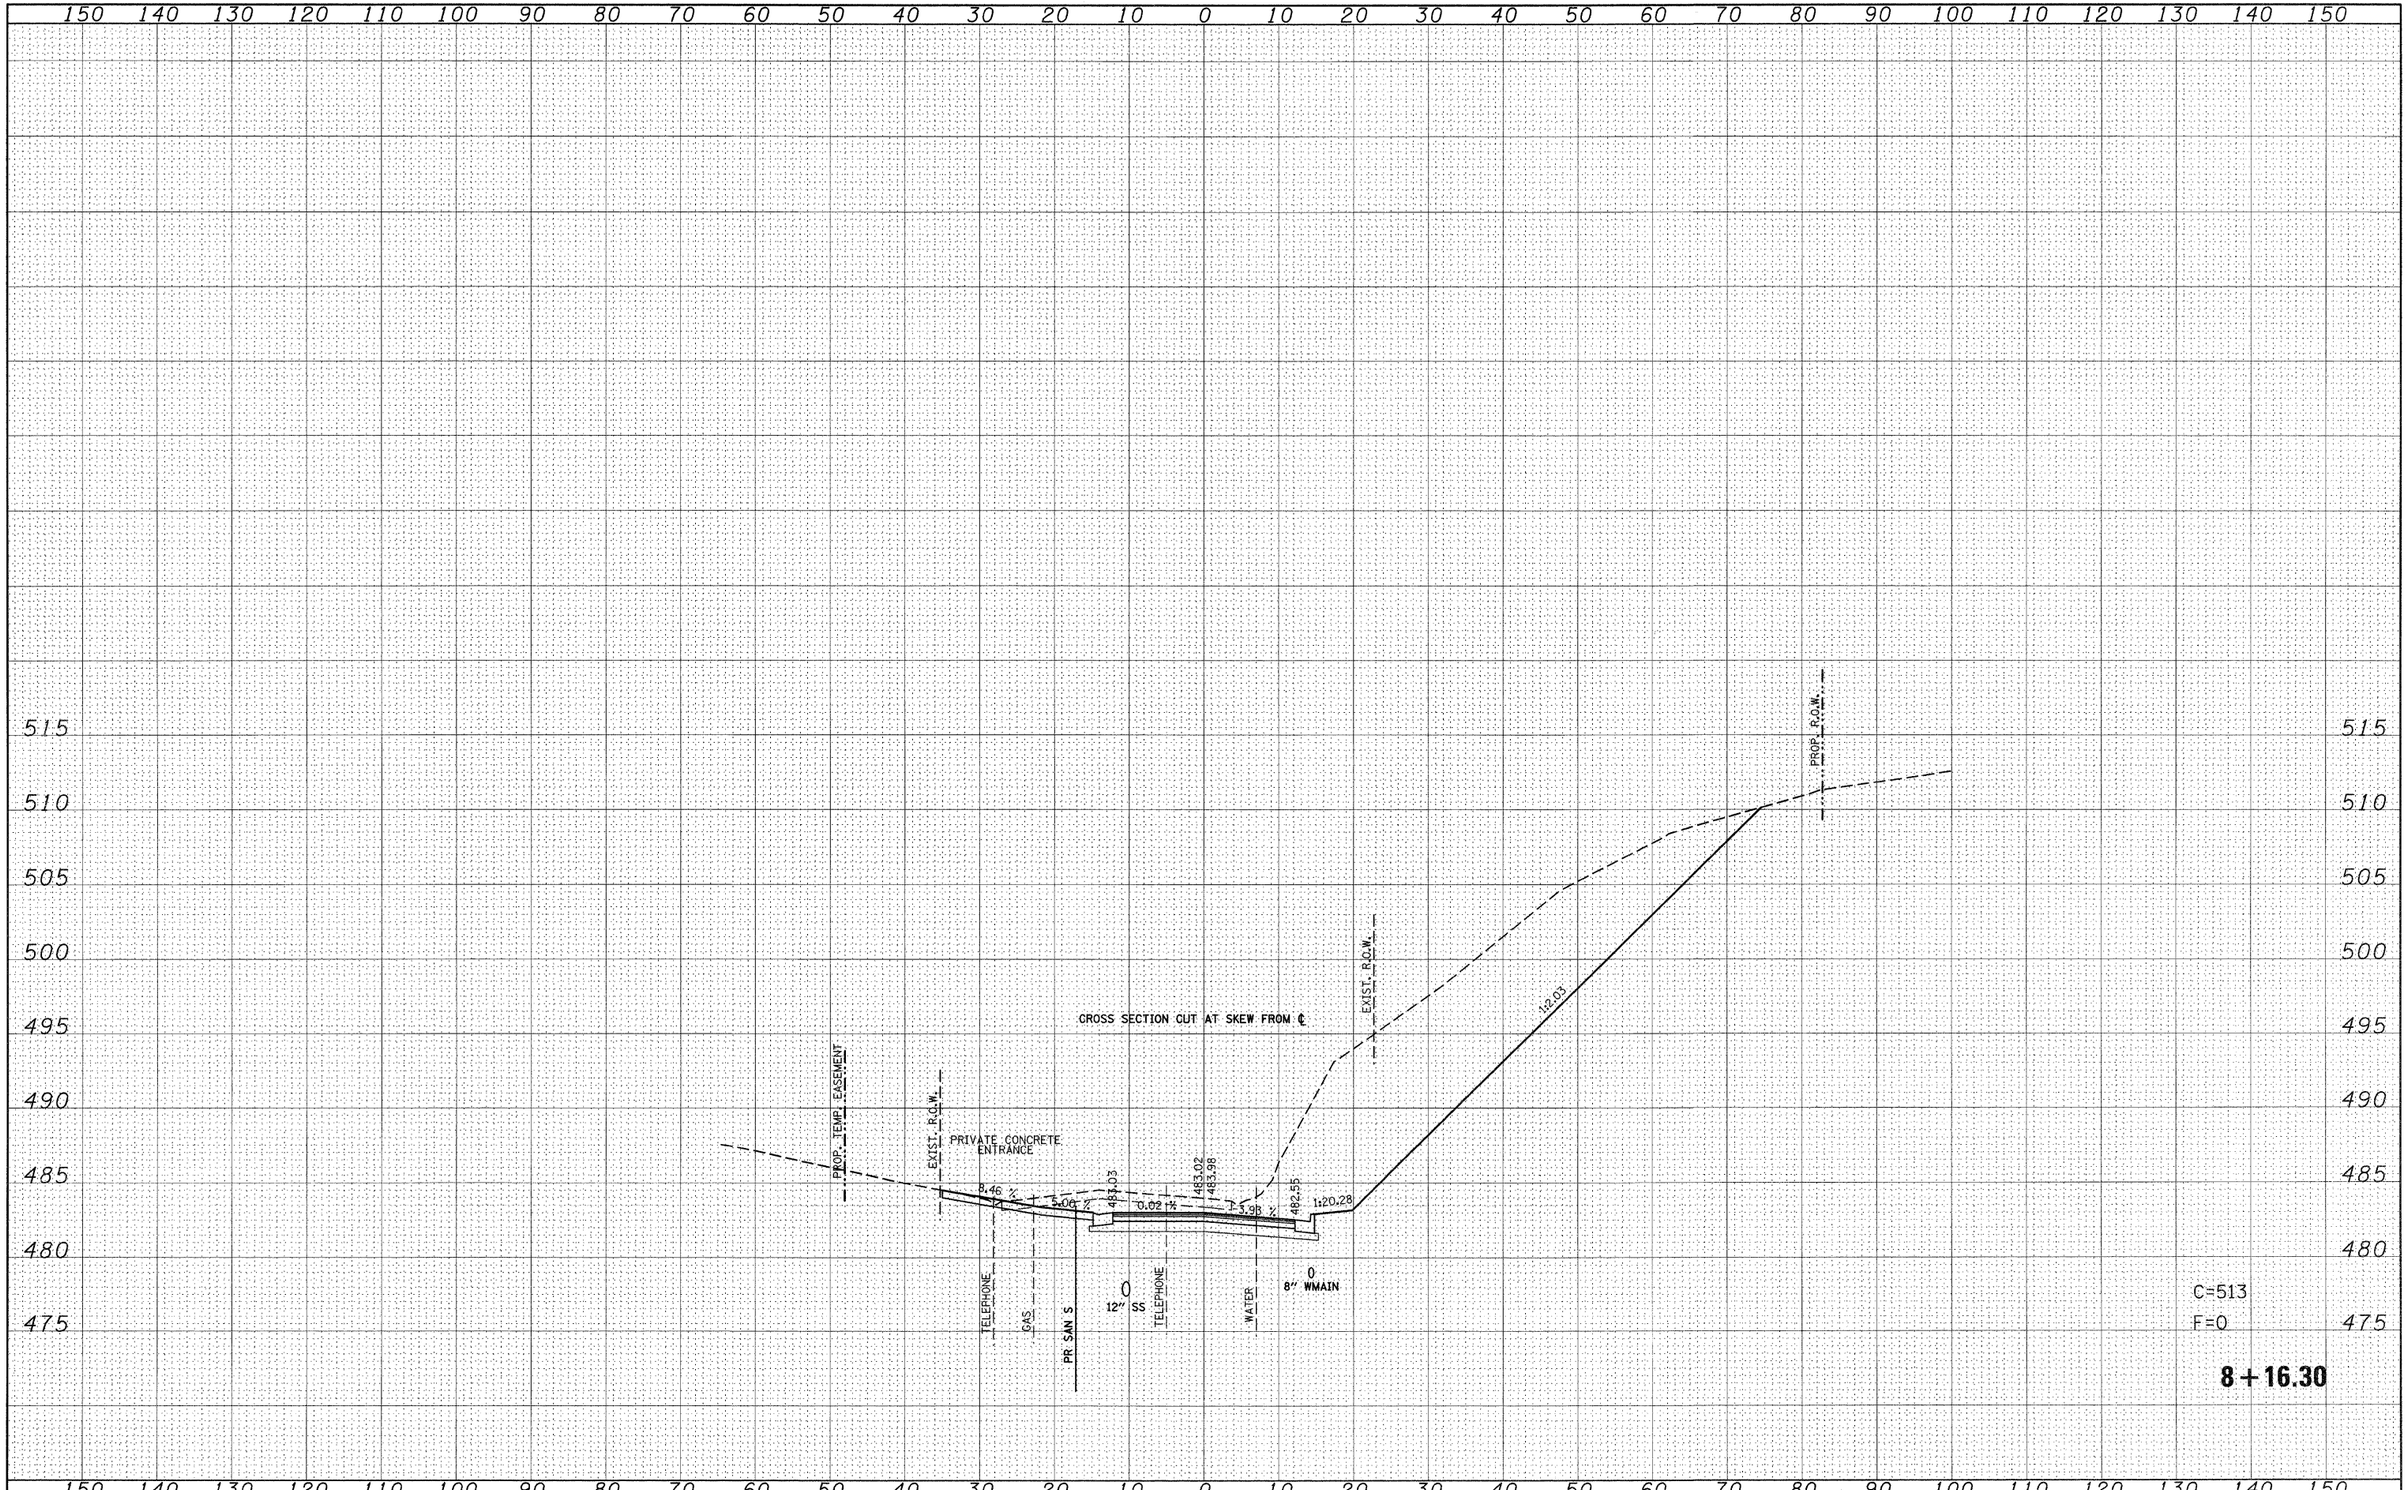

FILE NAME =	USER NAME = default	DESIGNED -	REVISED -
p:\projects\513501\cadd\dgn\d876830-sht-xssht-SClinton.dgn		DRAWN -	REVISED -
	PLOT SCALE = 10.0000 ' / IN.	CHECKED -	REVISED -
	PLOT DATE = 8/24/2009	DATE -	REVISED -

STATE OF ILLINOIS
DEPARTMENT OF TRANSPORTATION

SOUTH CLINTON ST
SIDE ROAD CROSS SECTIONS

SCALE: | SHEET NO. 76 OF 120 SHEETS | STA. 8+16.30 | TO STA. 8+16.30

F.A.P. RTE.	SECTION	COUNTY	TOTAL SHEETS	SHEET NO.
600	60-(30,31,128)-1	ST. CLAIR/MADISON	399	355
		CONTRACT NO. 76830		
	ILLINOIS FED. AID PROJECT			