FINAL SURVEY	BY	DATE
SURVEYED		
PLOTTED		
NOTE BOOK: TEMPLATE		
AREAS		
NO. AREAS CHECKED		

ORIGINAL SURVEY	BY	DATE
SURVEYED		
PLOTTED		
NOTE BOOK: TEMPLATE		
AREAS		
NO. AREAS CHECKED		

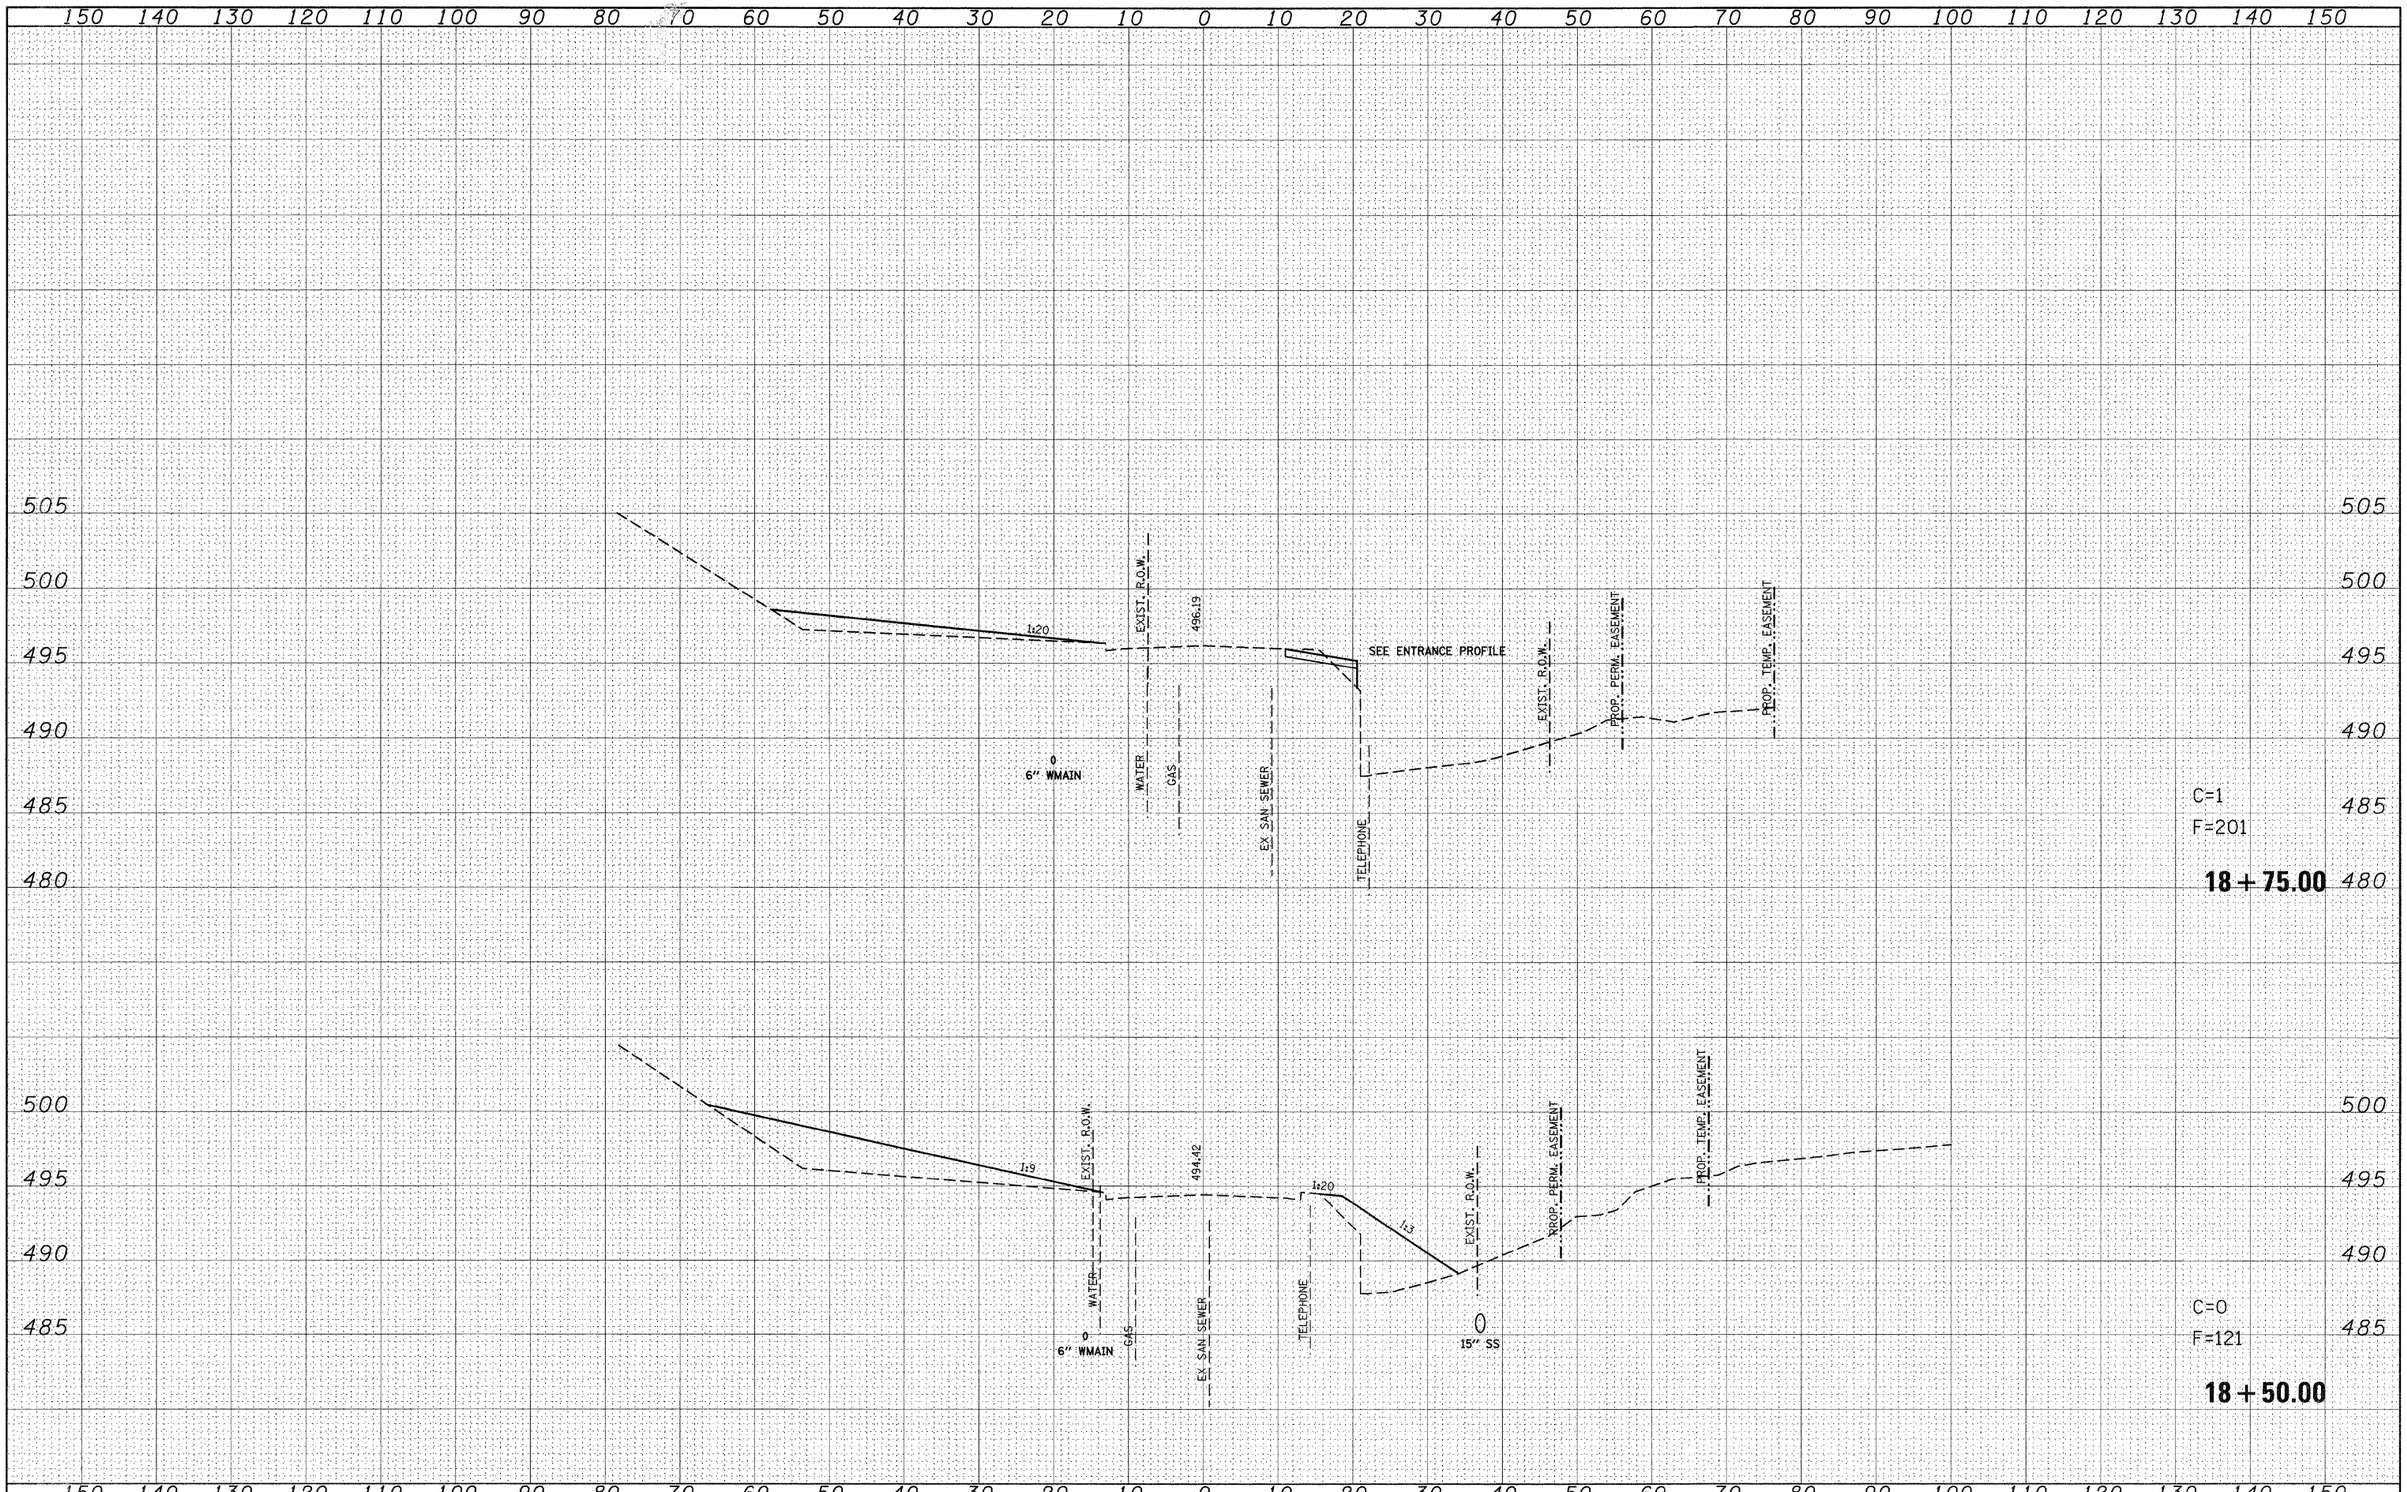

FILE NAME = p:\projects\513501\cadd\dgn\d876830-sht-xssht-Loop-Chestnut-P2.dgn	USER NAME = default	DESIGNED -	REVISED -
		DRAWN -	REVISED -
	PLOT SCALE = 10.0000 ' / IN.	CHECKED -	REVISED -
	PLOT DATE = 9/24/2009	DATE -	REVISED -

STATE OF ILLINOIS
DEPARTMENT OF TRANSPORTATION

LOOP ST /S CHESTNUT ST – PHASE 2
SIDE ROAD CROSS SECTIONS

SCALE: | SHEET NO. 97 OF 120 SHEETS | STA. 18+50.00 | TO STA. 18+75.00

F.A.P. RTE.	SECTION	COUNTY	TOTAL SHEETS	SHEET NO.
600	60-(30,31,128)-1	ST. CLAIR/MADISON	399	376
		CONTRACT NO. 76830		
	ILLINOIS FED. AID PROJECT			