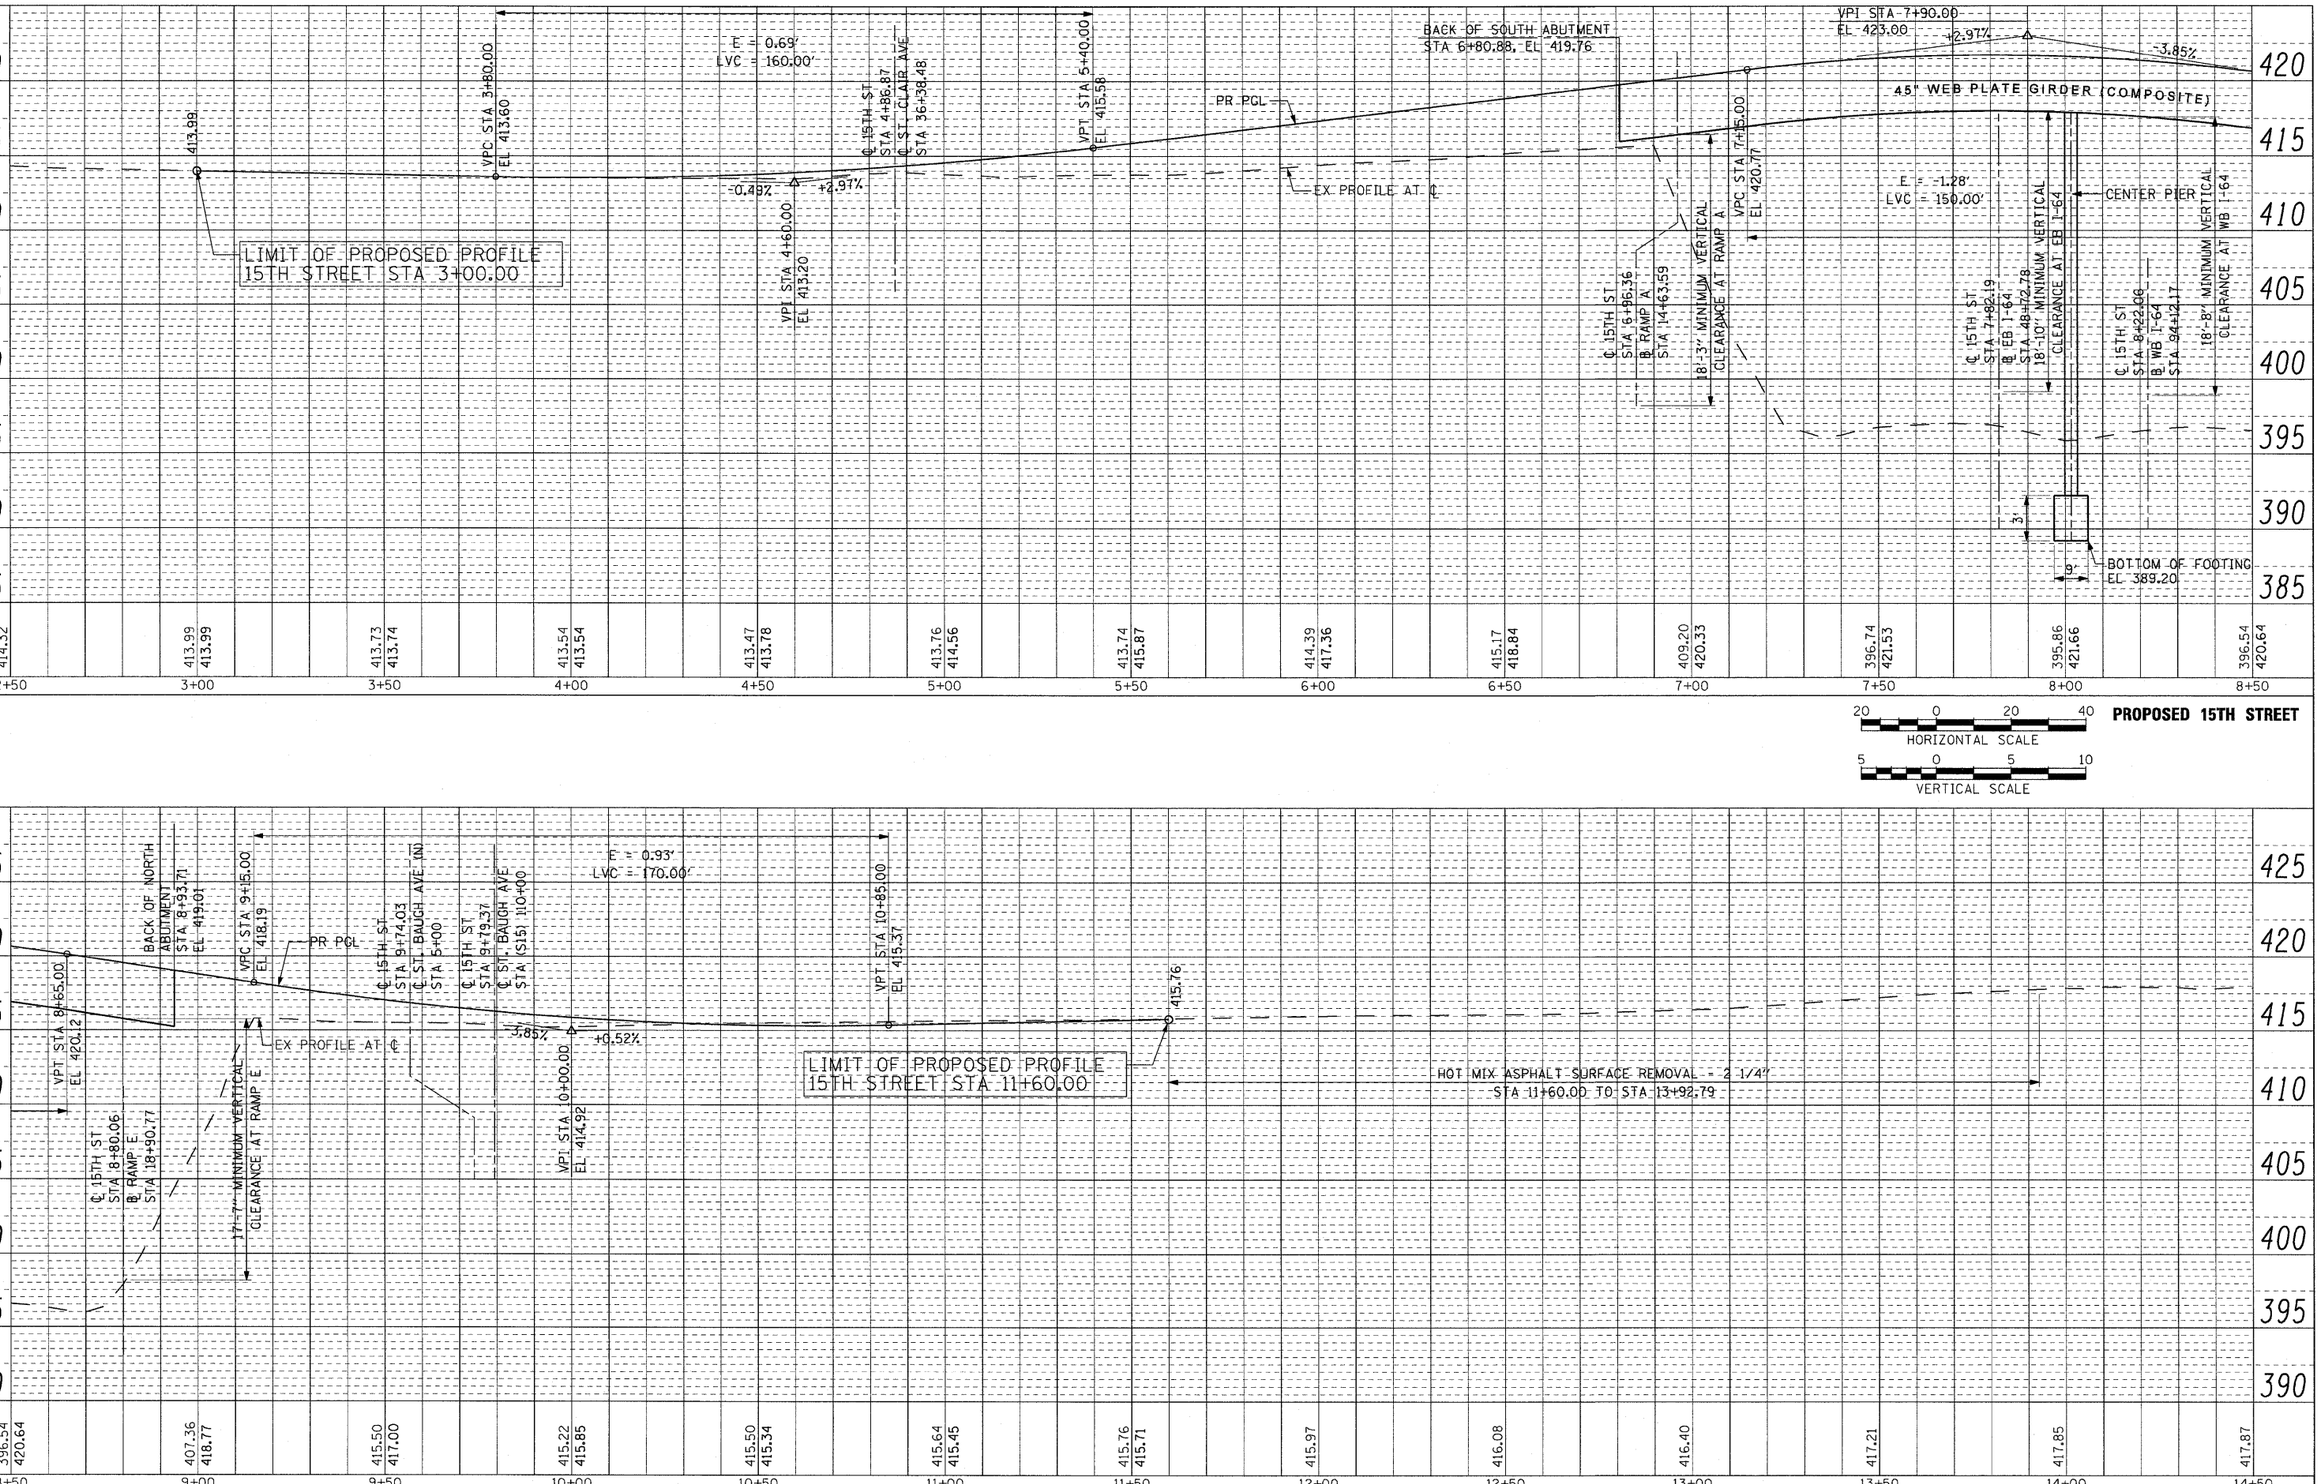

PLAN
SURVEYED
PLOTTED
ALL DIM. & UTILITY CORDED
R/W MONUMENTED
NOTE BOOK
NO.
CADD FILE NAME
BY
DATE

PROFILE
SURVEYED
PLOTTED
GRADES CHECKED
R/W MONUMENTED
NOTE BOOK
NO.
STRUCTURE NO(S)ITAINS CHKD
BY
DATE

FILE NAME = DGT:\76C49\sht\Prof-15thSt-01.dgn

FILE NAME = $FILE#$

USER NAME = pimsarno	DESIGNED OP	REVISED -	
	DRAWN OP	REVISED -	
PLOT SCALE = 40.0000 ' / IN.	CHECKED DBM	REVISED -	
PLOT DATE = 3/18/2010	DATE 03/19/10	REVISED -	

STATE OF ILLINOIS
DEPARTMENT OF TRANSPORTATION

PROPOSED ROADWAY PROFILE
15TH STREET

SCALE: H: 20 V: 5 | SHEET NO. 1 OF 1 SHEETS | STA. 3+00 | TO STA. 11+60

F.A.I. RTE.	SECTION	COUNTY	TOTAL SHEETS	SHEET NO.
64	82-1-2HB	ST. CLAIR	345	55
		CONTRACT NO. 76C49		
FED. ROAD DIST. NO.	ILLINOIS	FED. AID PROJECT		