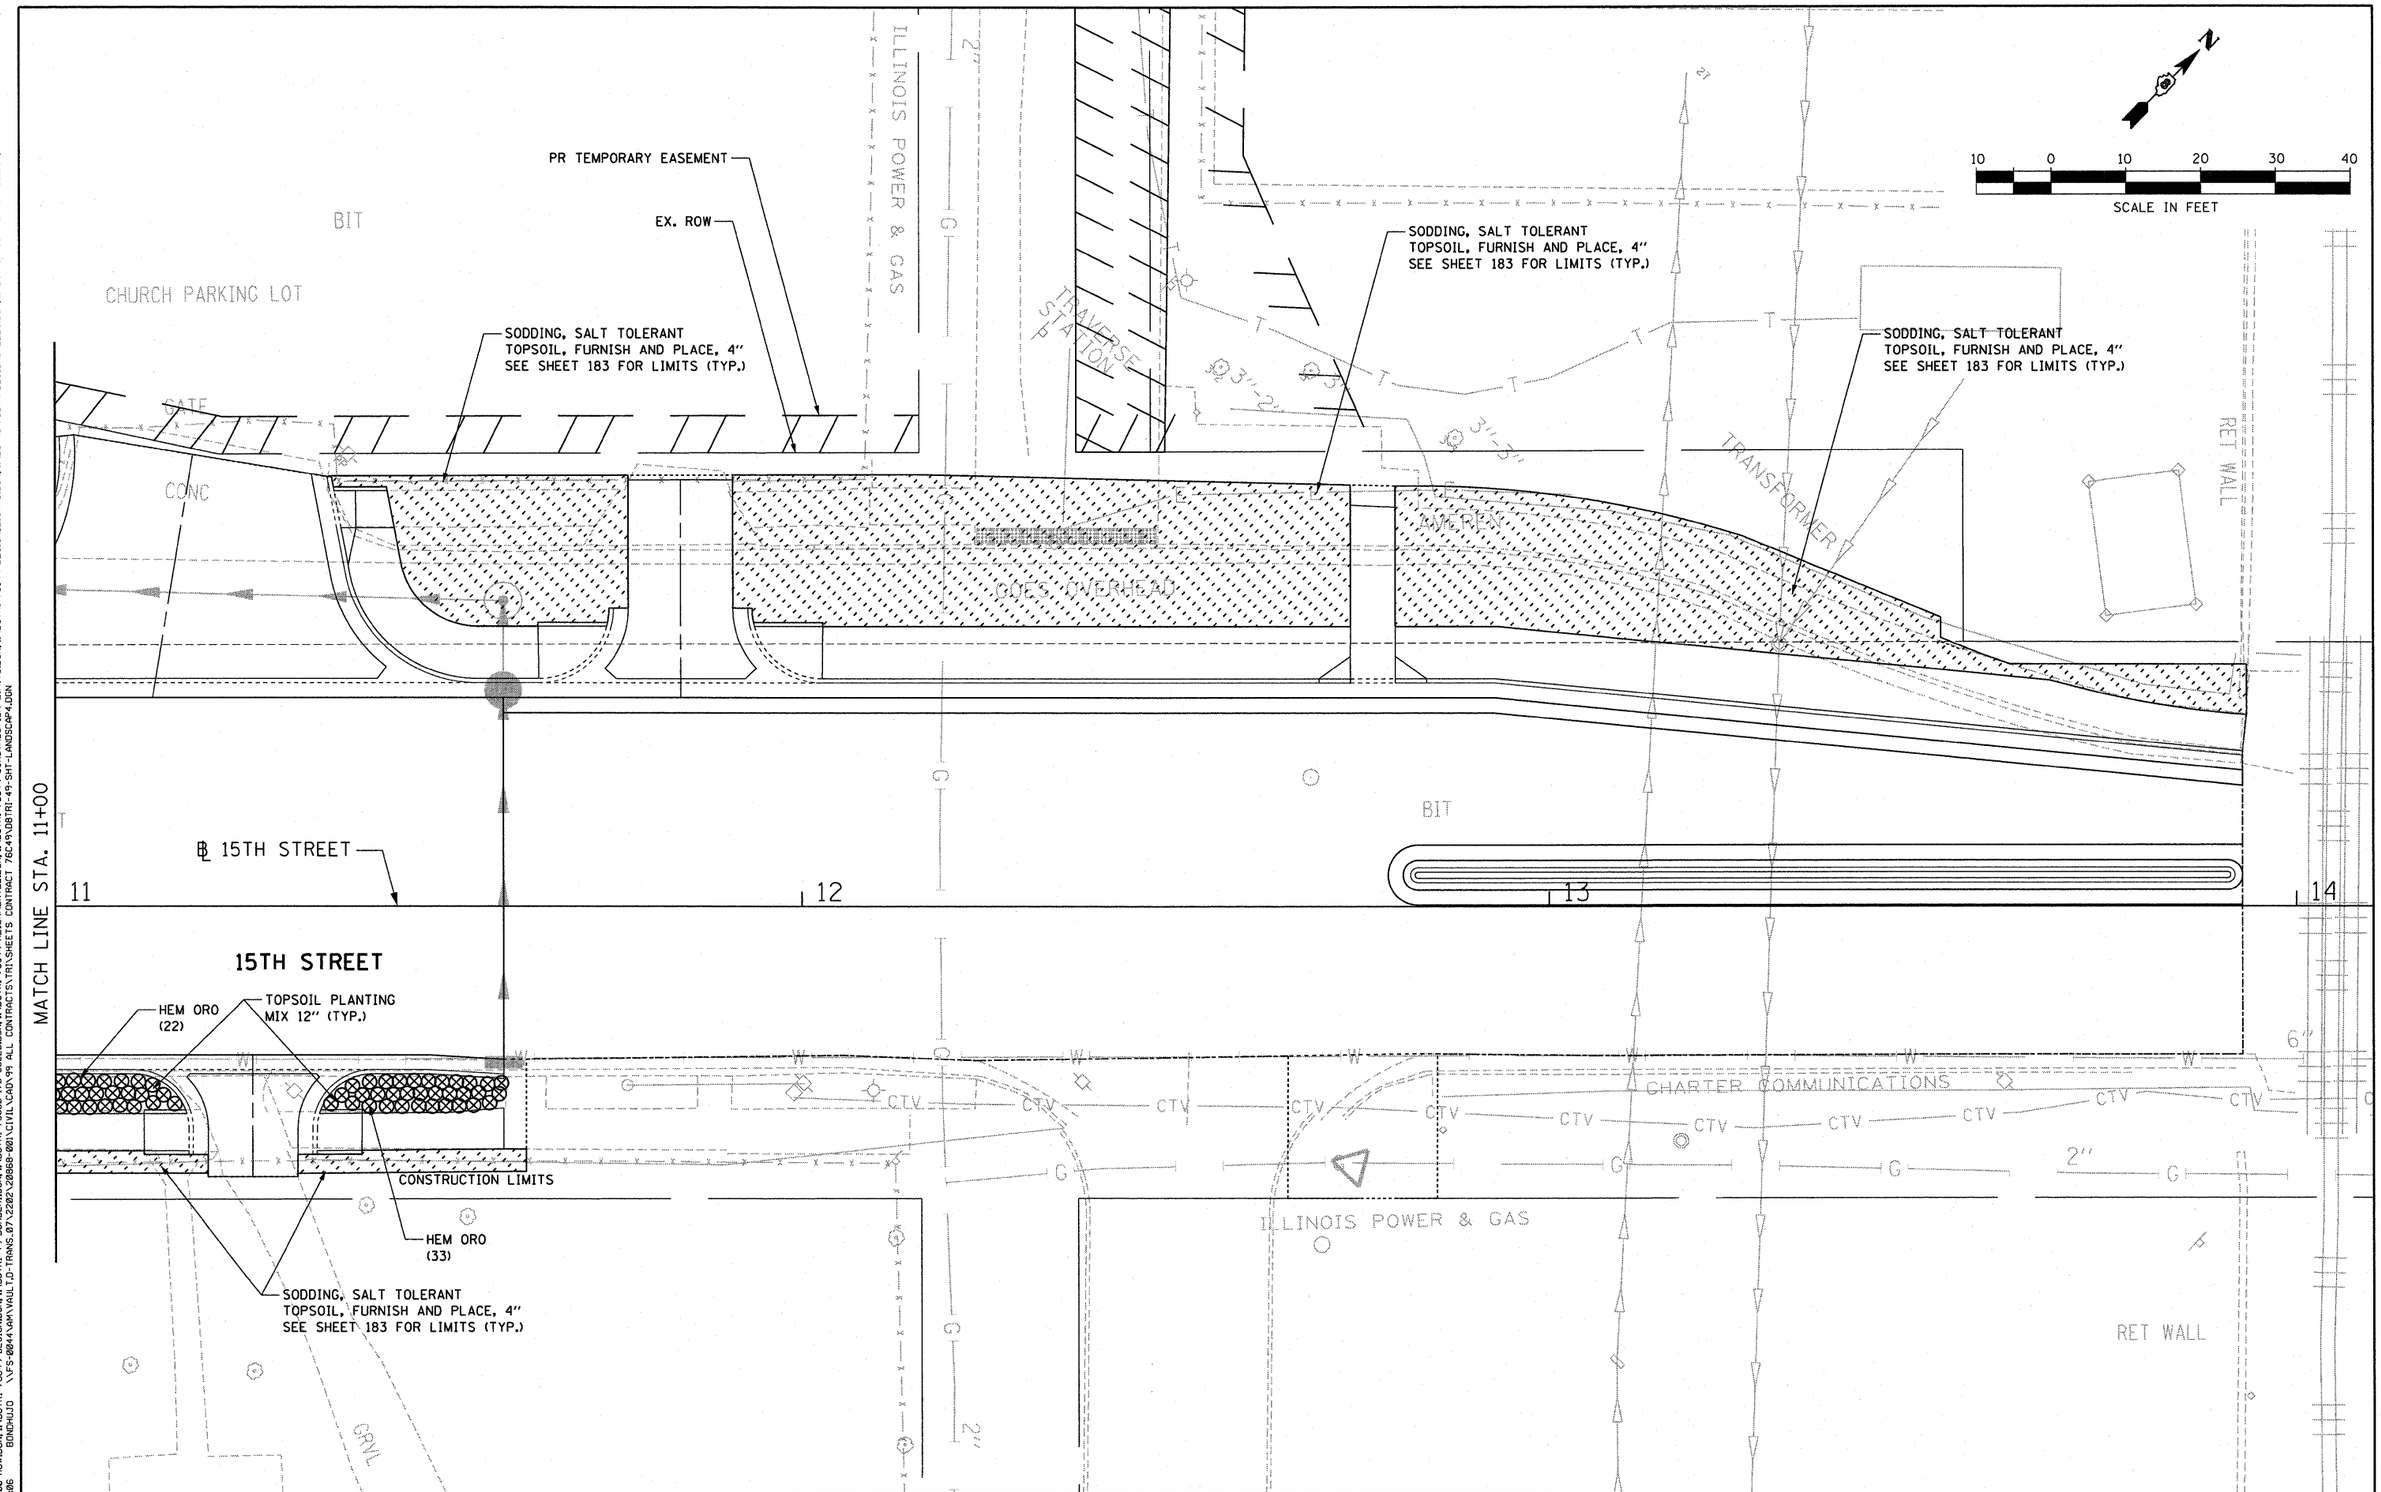

FILE NAME = $FILEL$	USER NAME = $USER$	DESIGNED - JM	REVISED -	STATE OF ILLINOIS DEPARTMENT OF TRANSPORTATION
		DRAWN - JB	REVISED -	
TENG & ASSOCIATES, INC. ENGINEERS/ARCHITECTS/PLANNERS CHICAGO, ILLINOIS	PLOT SCALE = $SCALE$	CHECKED - ACL	REVISED -	
	PLOT DATE = $DATE$	DATE - 03/19/10	REVISED -	

PROPOSED LANDSCAPING PLANS

SCALE: 1"=10' | SHEET NO. 5 OF 6 SHEETS | STA. | TO STA.

F.A.P. RTE.	SECTION	COUNTY	TOTAL SHEETS	SHEET NO.
*	82-1-2HB	ST. CLAIR	345	186
	*9166/9180	CONTRACT NO. 76C49		
FED. ROAD DIST. NO.	ILLINOIS	FED. AID PROJECT		

..\DBTRI-76C00-00-ROW.DGN, ..\DBTRI-76C49-DESIGN.DGN, ..\DBTRI-49-BORDER1.DGN, ..\DBTRI-76C00-179-SUE2D.DGN, ..\DBTRI-76C49-ALIGNMENT2D.DGN, ..\DBTRI-76C49-DESIGN.LIGHTS.DGN, ..\DBTRI-76C49-DESIGN.WELLS.DGN, ..\DBTRI-76C49-DRAINAGE.DGN, ..\DBTRI-76C49-TOP02D.DGN, ..\DBTRI-76C49-CONSTRUCTION LIMITS.DGN, ..\DBTRI-76C49-BONDHUJO \\FS-0044\AM\VAULT\D-TRANS.07\2202\28868-001\CIVIL\CAD\99 ALL CONTRACTS\TRI\SHEETS CONTRACT 76C49\DBTRI-49-SHT-LANDSCAP4.DGN
3-17-2010, 13:26:06