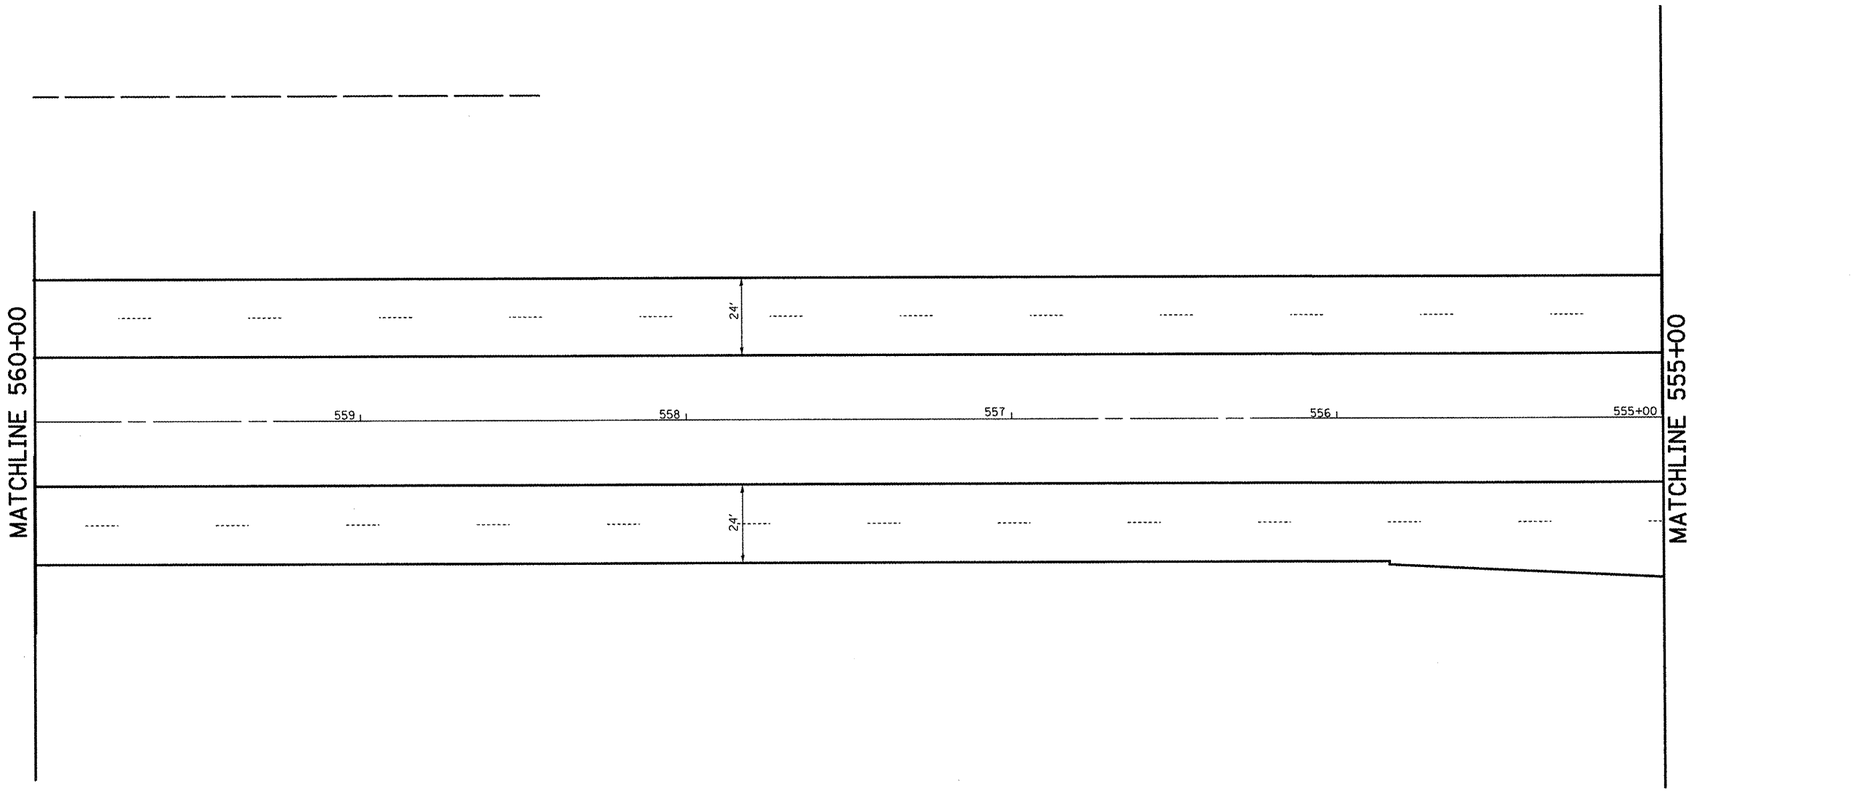

20' 0 20' 40'

SCALE: 1" = 20'

FILE NAME = $FILE$	USER NAME = $USER$	DESIGNED -	REVISED -	STATE OF ILLINOIS DEPARTMENT OF TRANSPORTATION	PLAN SHEET MADISON AVE/HAWTHORNE ST.	F.A.P RTE.	SECTION	COUNTY	TOTAL SHEETS	SHEET NO.
		DRAWN -	REVISED -			582	14,5HRS	MADISON	71	21
	PLOT SCALE = $SCALE$	CHECKED -	REVISED -					CONTRACT NO. 76D47		
	PLOT DATE = $DATE$	DATE -	REVISED -		SCALE: 20'=1" SHEET NO. 6 OF 20 SHEETS STA. TO STA.	FED. ROAD DIST. NO.	ILLINOIS	FED. AID PROJECT		