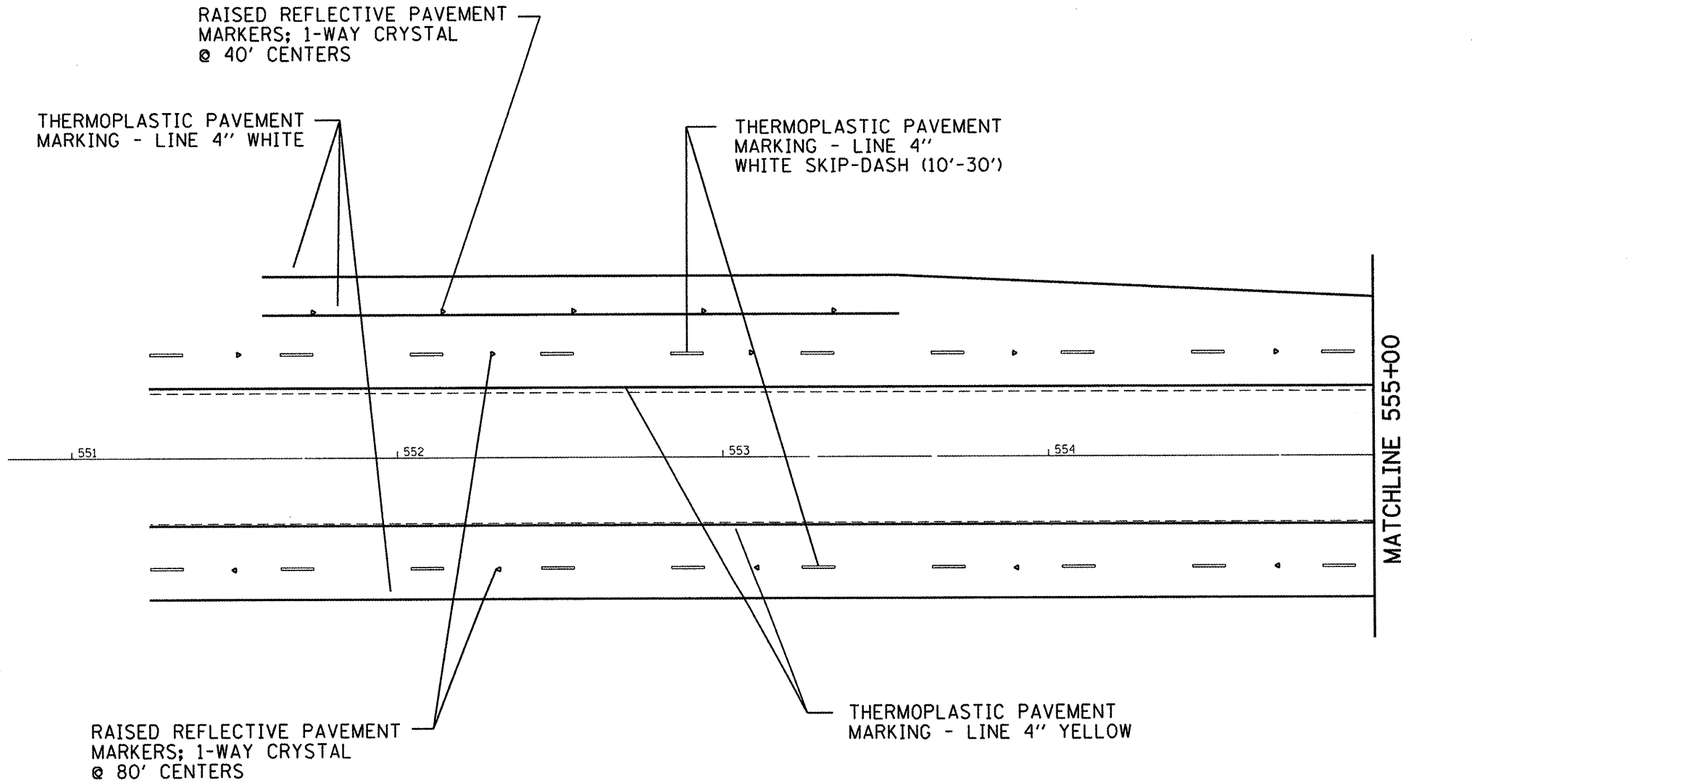

20' 0 20' 40'

SCALE: 1" = 20'

FILE NAME = $FILEL$	USER NAME = $USER$	DESIGNED -	REVISED -
		DRAWN -	REVISED -
	PLOT SCALE = $SCALE$	CHECKED -	REVISED -
	PLOT DATE = $DATE$	DATE -	REVISED -

STATE OF ILLINOIS
DEPARTMENT OF TRANSPORTATION

PAVEMENT MARKING SHEET
MADISON AVE/HAWTHORNE ST.

SCALE: 20'=1" | SHEET NO. 7 OF 20 SHEETS | STA. | TO STA.

F.A.P RTE.	SECTION	COUNTY	TOTAL SHEETS	SHEET NO.
582	14,5HRS	MADISON	71	42
		CONTRACT NO. 76D47		
FED. ROAD DIST. NO.	ILLINOIS	FED. AID PROJECT		