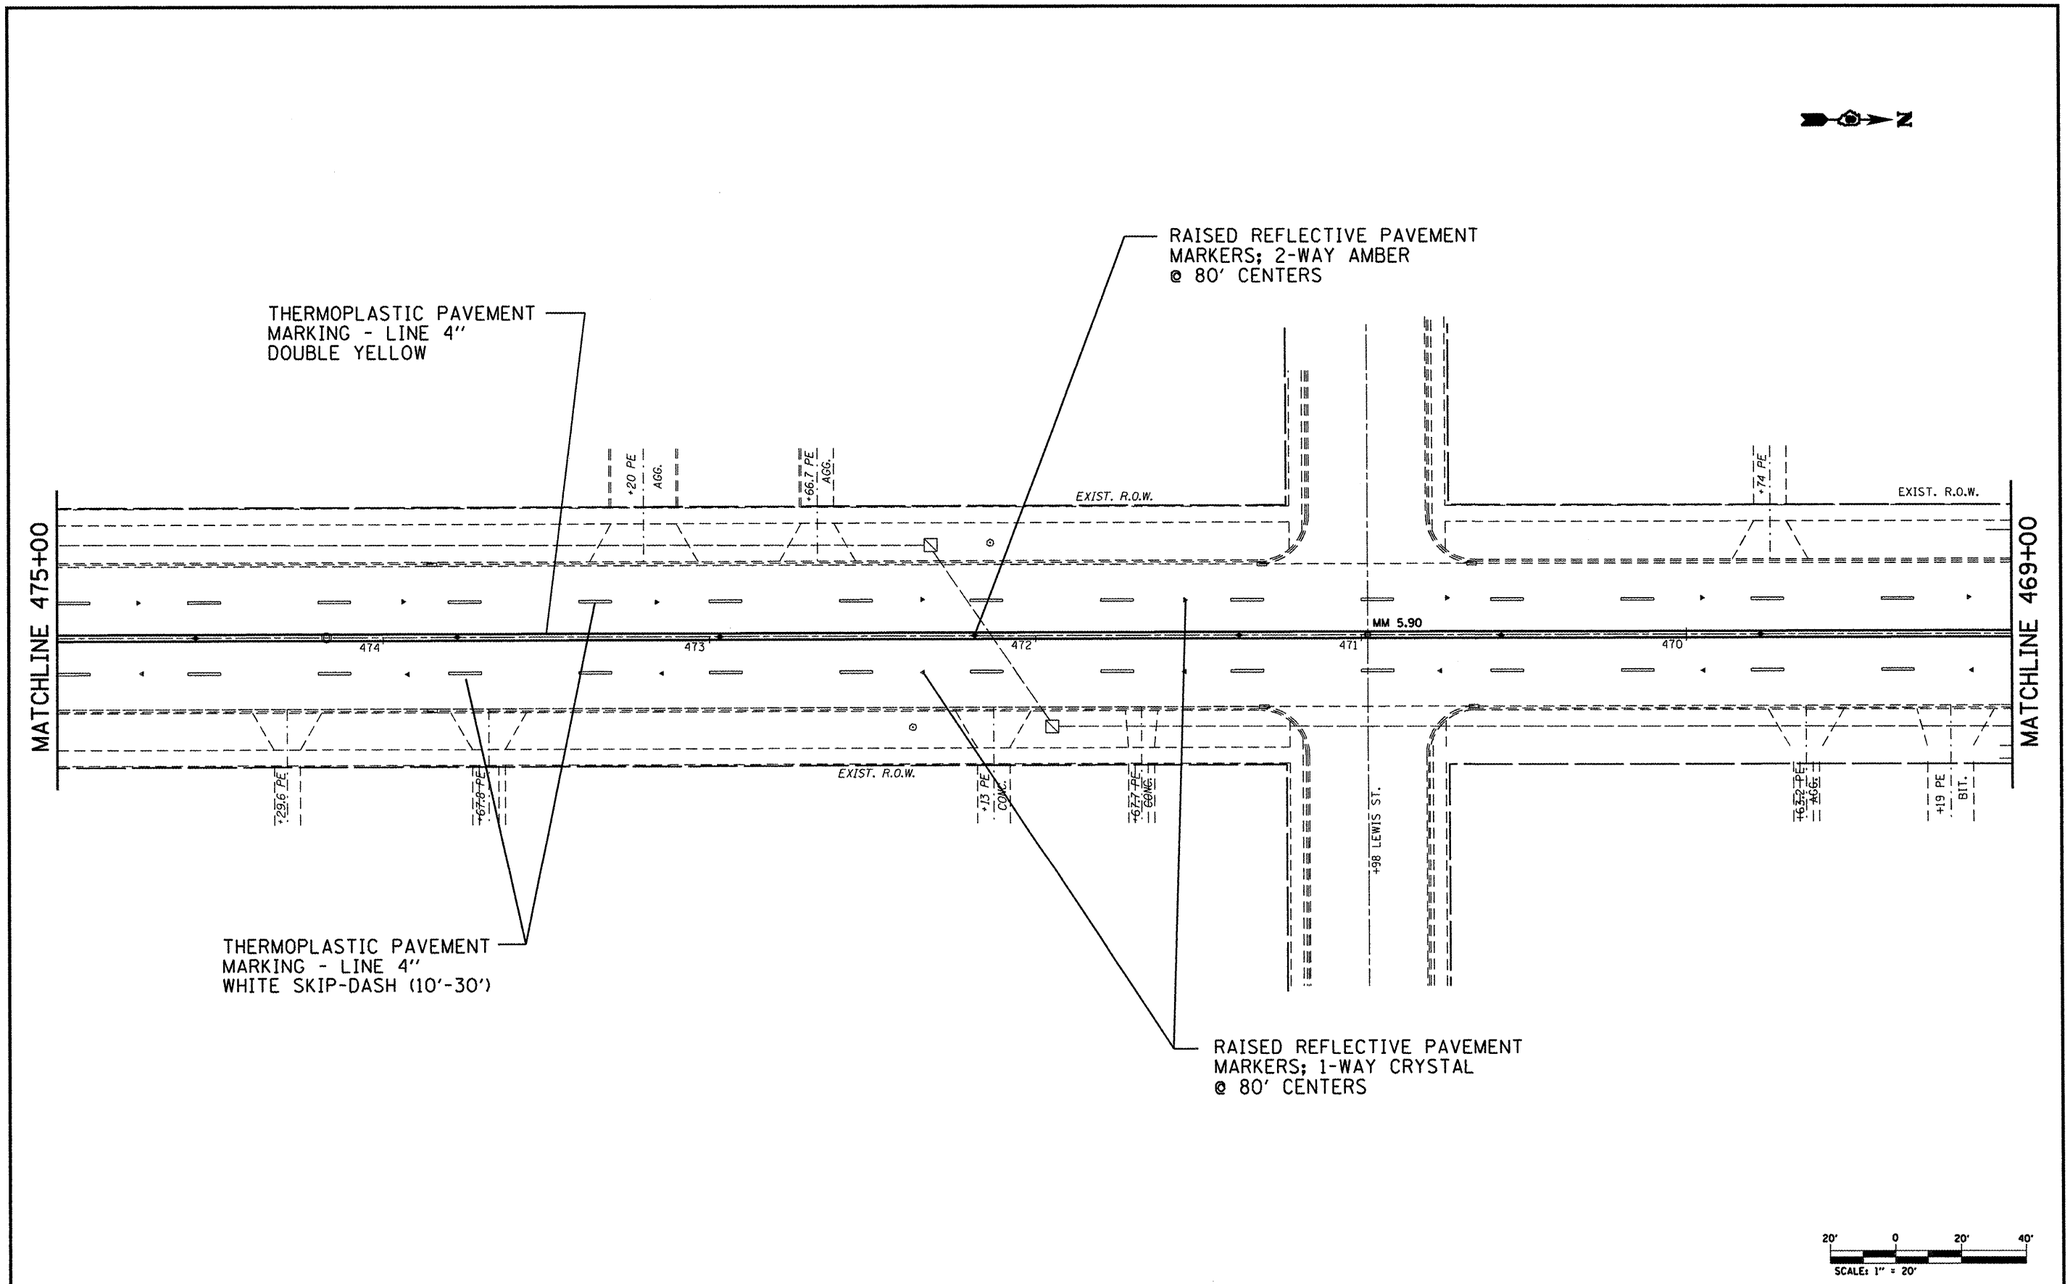

FILE NAME = $FILEL$	USER NAME = $USER$	DESIGNED -	REVISED -
		DRAWN -	REVISED -
	PLOT SCALE = $SCALE$	CHECKED -	REVISED -
	PLOT DATE = $DATE$	DATE -	REVISED -

STATE OF ILLINOIS
DEPARTMENT OF TRANSPORTATION

PAVEMENT MARKING SHEET
WOOD RIVER

SCALE: 20'=1" | SHEET NO. 16 OF 20 SHEETS | STA. | TO STA.

F.A.P RTE.	SECTION	COUNTY	TOTAL SHEETS	SHEET NO.
582	(4,5)RS	MADISON	71	51
		CONTRACT NO. 76D47		
FED. ROAD DIST. NO.	ILLINOIS	FED. AID PROJECT		