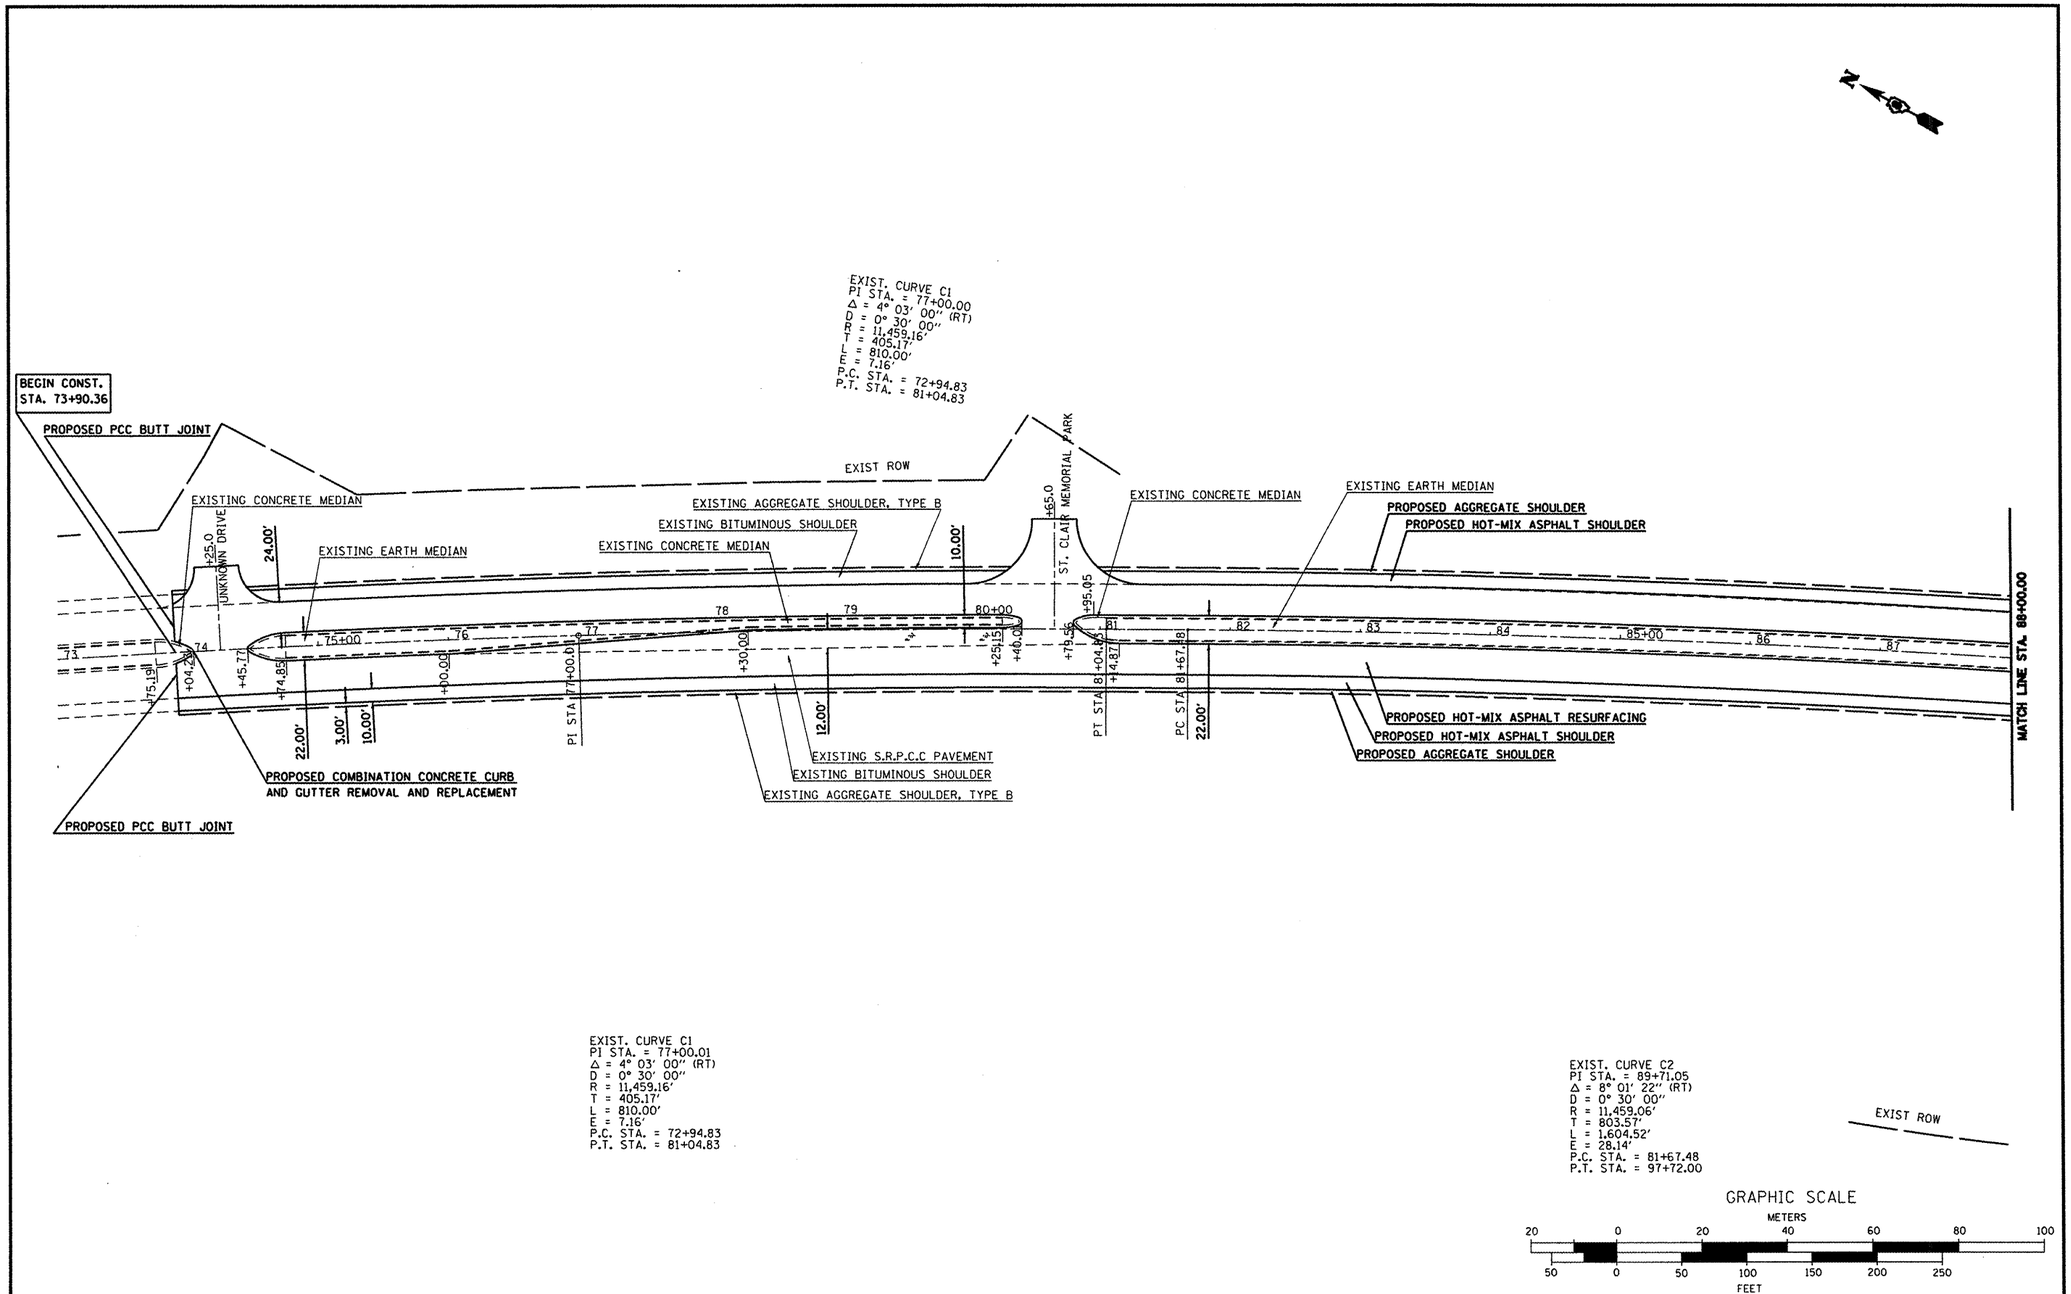

FILE NAME = $FILEL$	USER NAME = $USER$	DESIGNED - ___	REVISED - ___ _____	STATE OF ILLINOIS DEPARTMENT OF TRANSPORTATION	PLAN SHEETS	F.A.P. RTE.	SECTION	COUNTY	TOTAL SHEETS	SHEET NO.
		DRAWN - ___	REVISED - ___ _____			805	146RS-3	St Clair	21	9
	PLOT SCALE = $SCALE$	CHECKED - ___	REVISED - ___ _____			CONTRACT NO. 76D57				
	PLOT DATE = $DATE$	DATE - _____	REVISED - ___ _____		SCALE: _____ SHEET NO. 1 OF 5 SHEETS STA. 73+00.00 TO STA. 88+00.00	ILLINOIS FED. AID PROJECT				