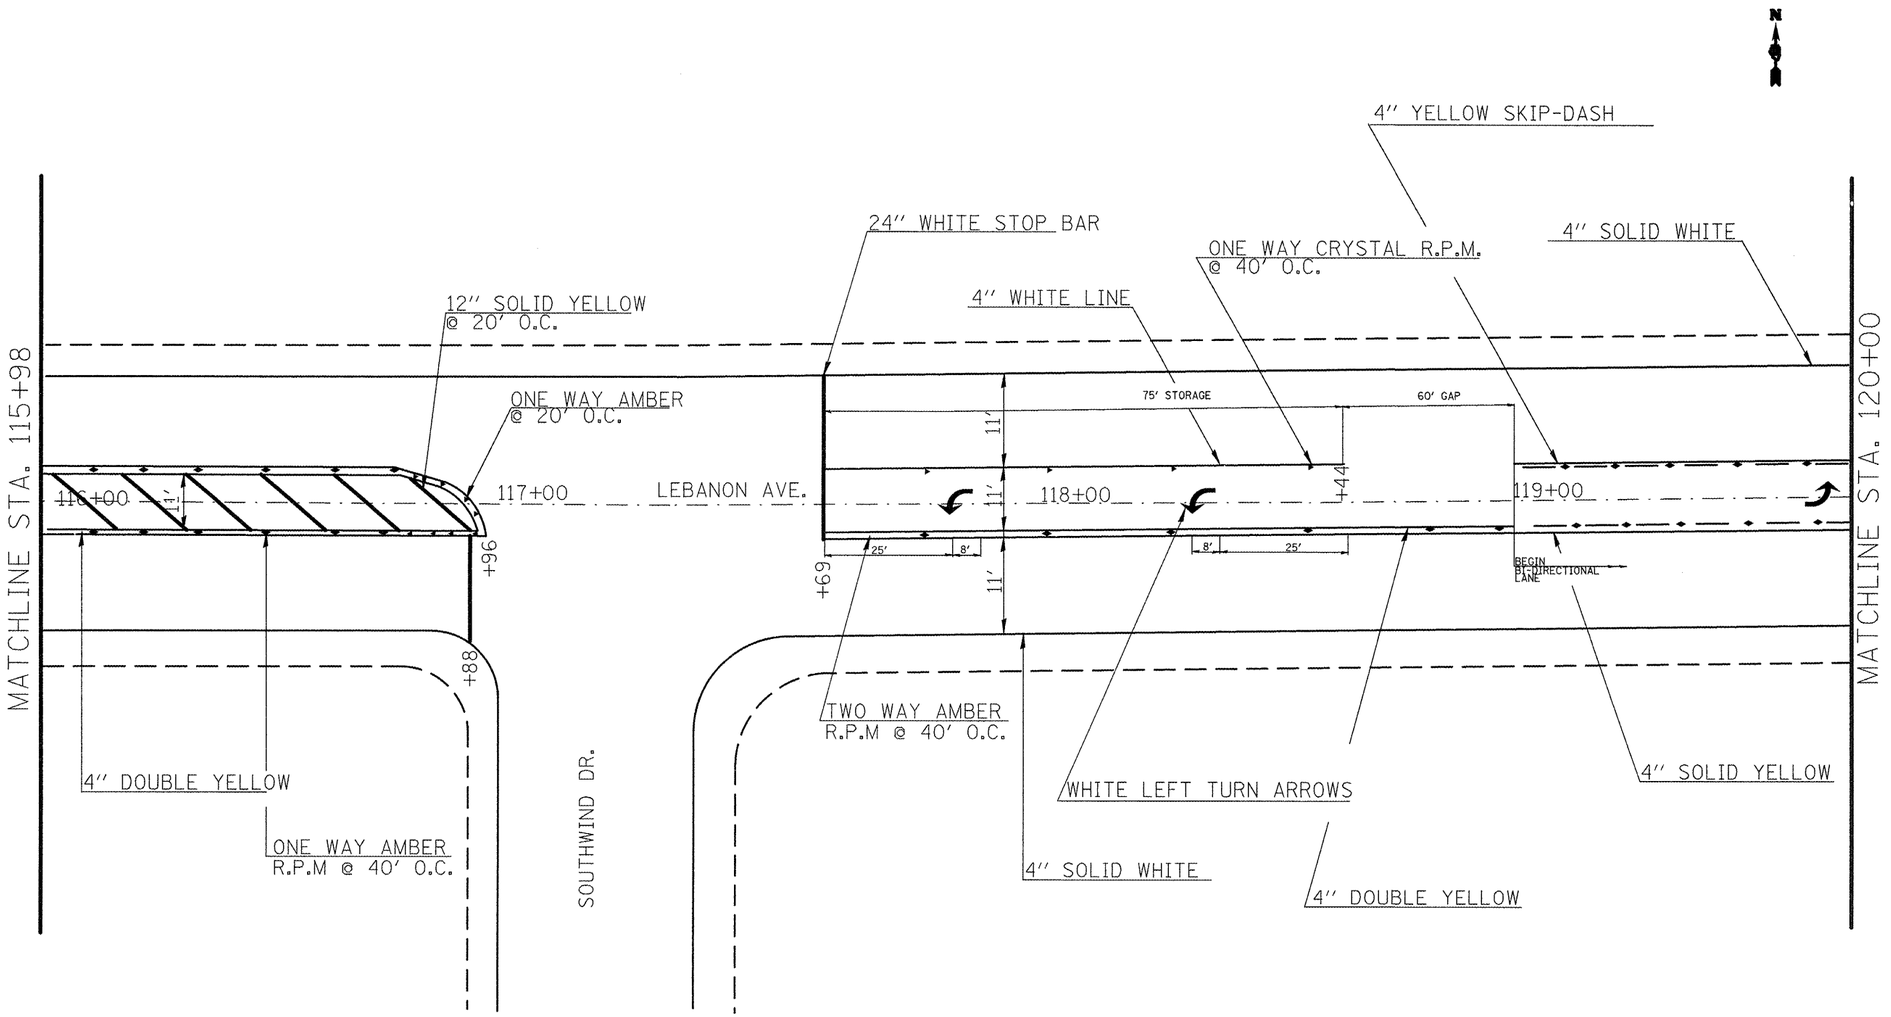

FILE NAME = c:\pw_work\pwidot\washingtonaq\d0175198\d876d64-sht-plan.dgn	USER NAME = washingtonaq	DESIGNED - ___	REVISED - ___	STATE OF ILLINOIS DEPARTMENT OF TRANSPORTATION	INTERSECTION DETAIL	F.A. RTE.	SECTION	COUNTY	TOTAL SHEETS	SHEET NO.
	PLOT SCALE = 100.0000 ' / IN.	DRAWN - ___	REVISED - ___			9266	33RS-5	ST. CLAIR	42	23
	PLOT DATE = 3/17/2010	CHECKED - ___	REVISED - ___					CONTRACT NO. 76D64		
		DATE - _____	REVISED - ___		SCALE: _____ SHEET NO. __ OF ___ SHEETS STA. 115+86 TO STA. 120+00	FED. ROAD DIST. NO. _	ILLINOIS	FED. AID PROJECT		