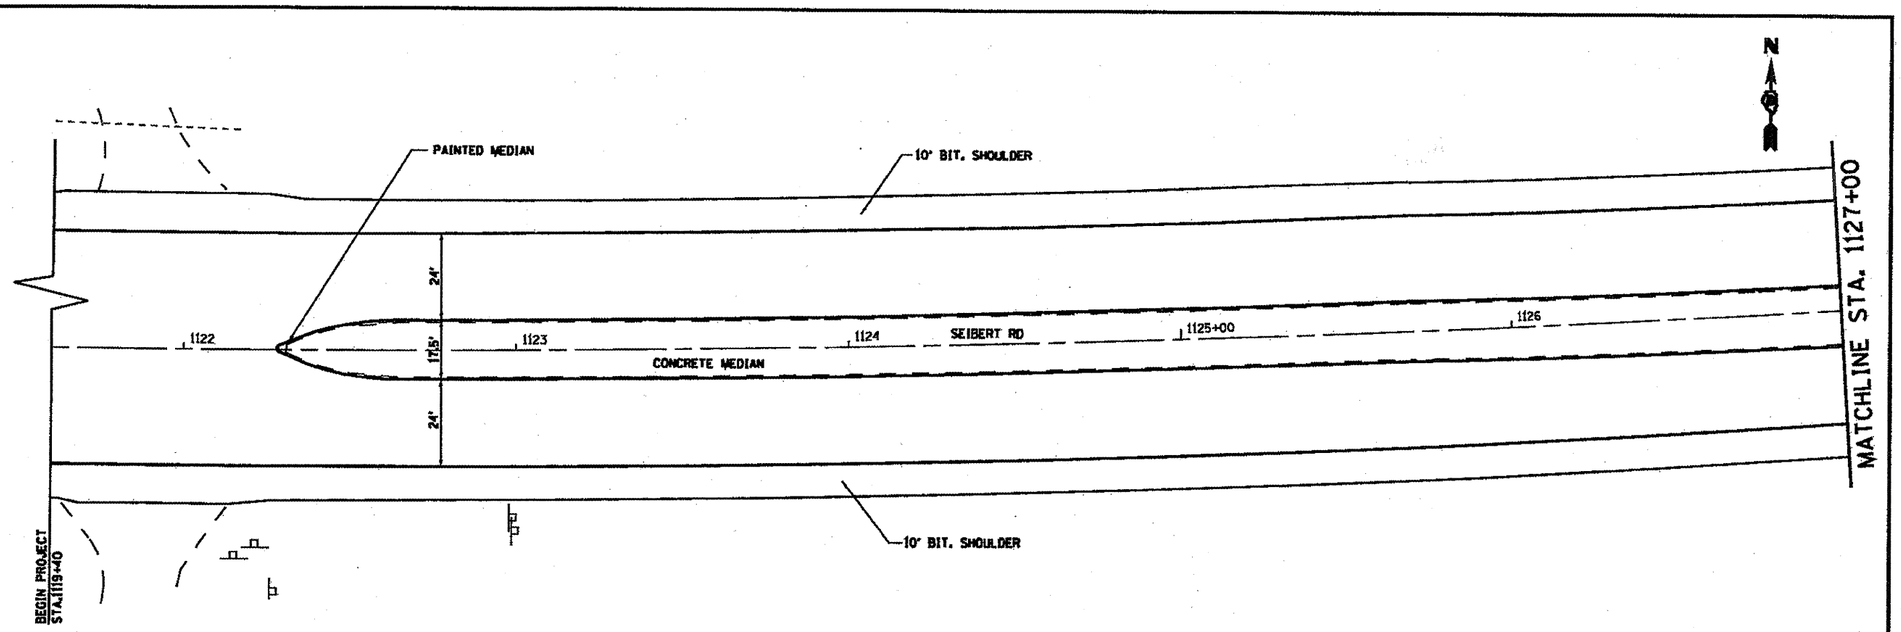

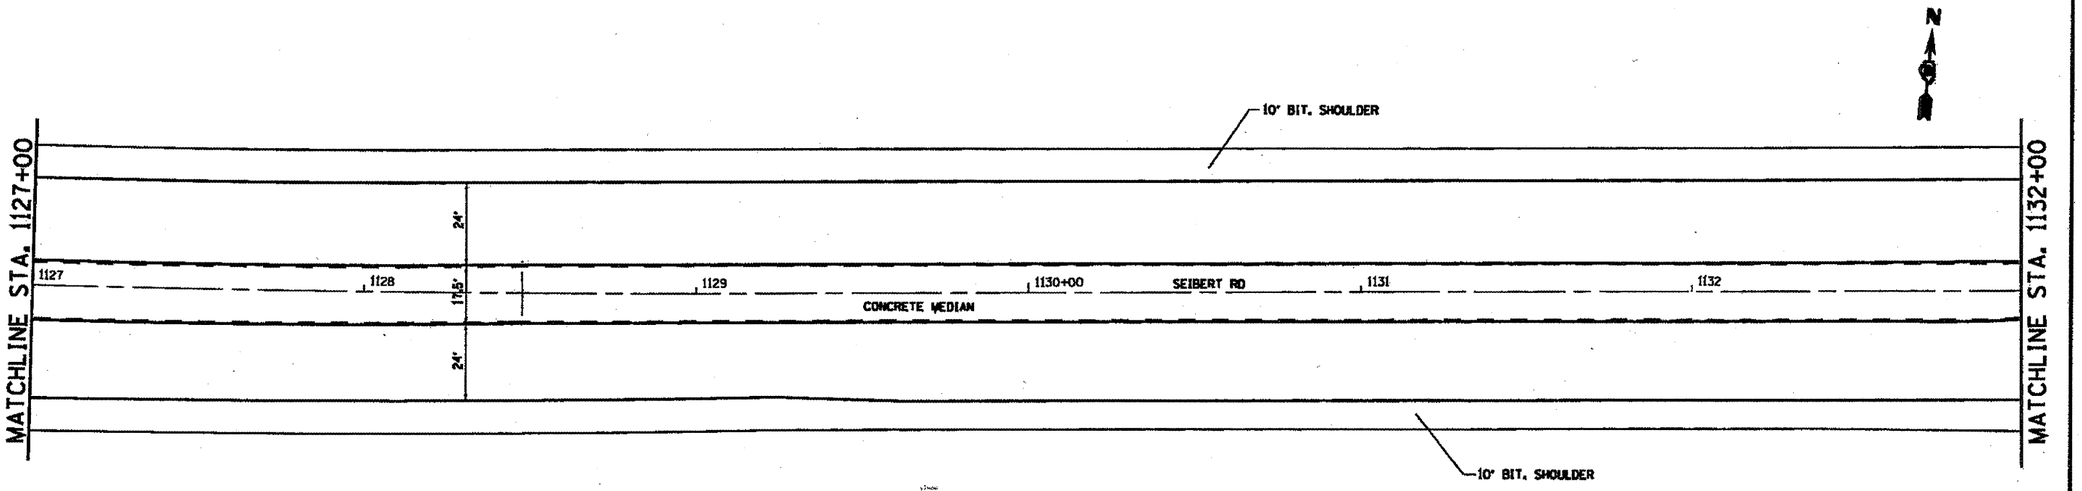

FILE NAME = c:\pe_work\peidot\alfa-db\d8175162\d8758...-sht-plan.dgn	USER NAME = alfa-db	DESIGNED -	REVISED -
		DRAWN -	REVISED -
	PLOT SCALE = 40.0000 ' / IN.	CHECKED -	REVISED -
	PLOT DATE = 4/23/2018	DATE -	REVISED -

STATE OF ILLINOIS
DEPARTMENT OF TRANSPORTATION

LOCATION #2 PLAN SHEET

SCALE: | SHEET NO. OF SHEETS | STA. | TO STA.

F.A.P. RTE.	SECTION	COUNTY	TOTAL SHEETS	SHEET NO.
VARIOUS	DISTRESURFACING2010-4	ST. CLAIR	49	23
		CONTRACT NO. 76086		
FED. ROAD DIST. NO.	ILL. ROUTE	FED. AID PROJECT		