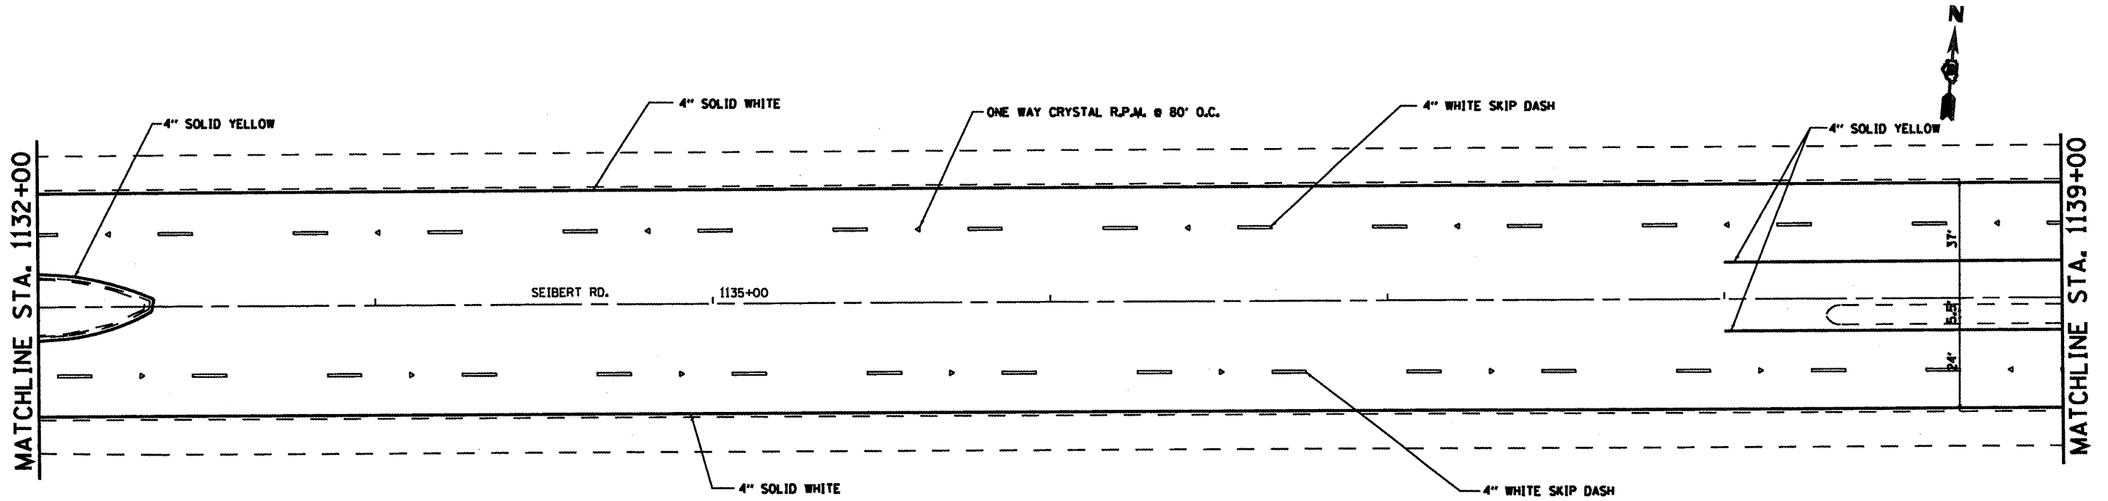

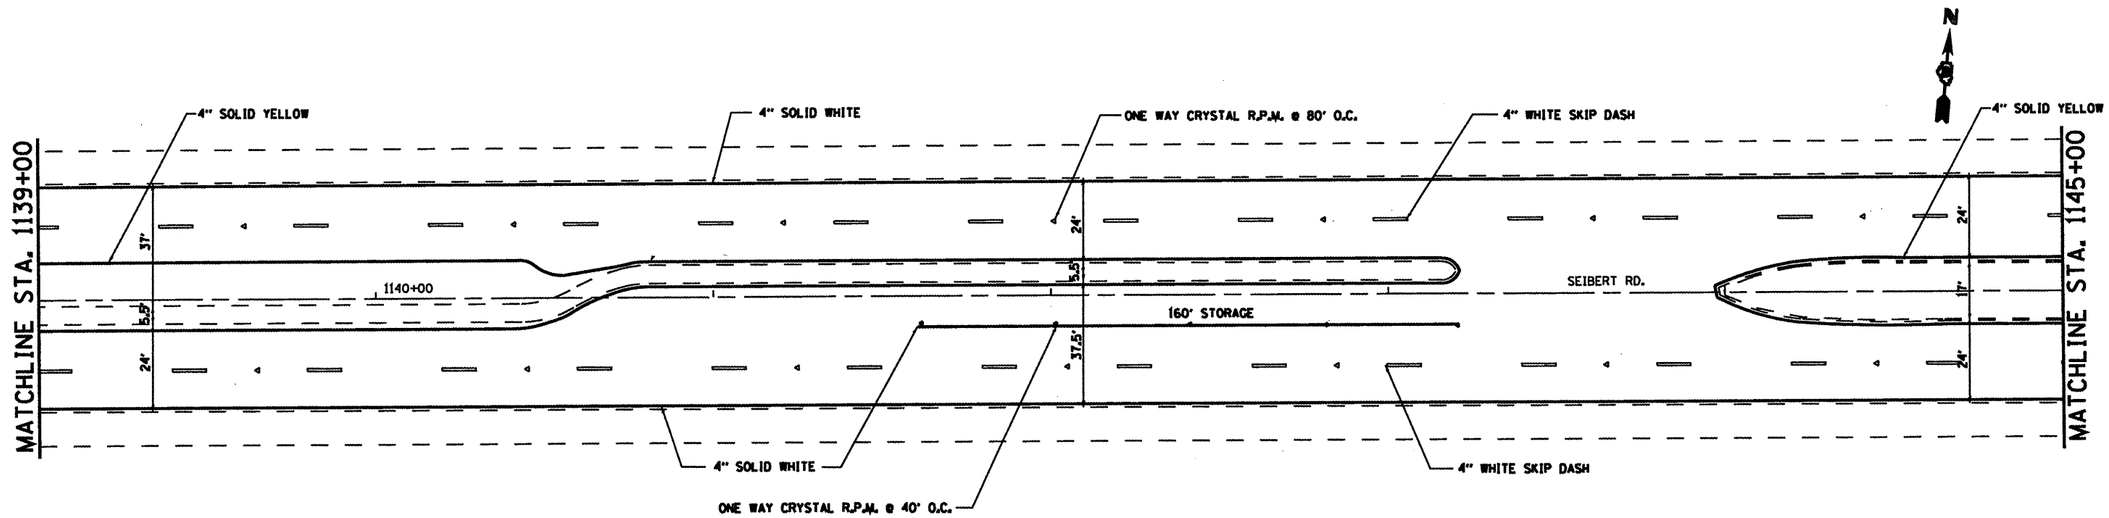

FILE NAME = c:\pw_work\pwidot\frayb\d8175182\d878d8-sht-PMK.dgn	USER NAME = frayb	DESIGNED -	REVISED -
		DRAWN -	REVISED -
	PLOT SCALE = 48.1626 ' / IN.	CHECKED -	REVISED -
	PLOT DATE = 3/16/2018	DATE -	REVISED -

STATE OF ILLINOIS
DEPARTMENT OF TRANSPORTATION

LOCATION #2 PAVEMENT MARKING SHEET

SCALE: | SHEET NO. OF SHEETS | STA. TO STA.

F.A.P RTE.	SECTION	COUNTY	TOTAL SHEETS	SHEET NO.
VARIOUS	DISTRESURFACING2010-4	ST. CLAIR	49	38
		CONTRACT NO. 76086		
FED. ROAD DIST. NO.	ILLINOIS	FED. AID PROJECT		