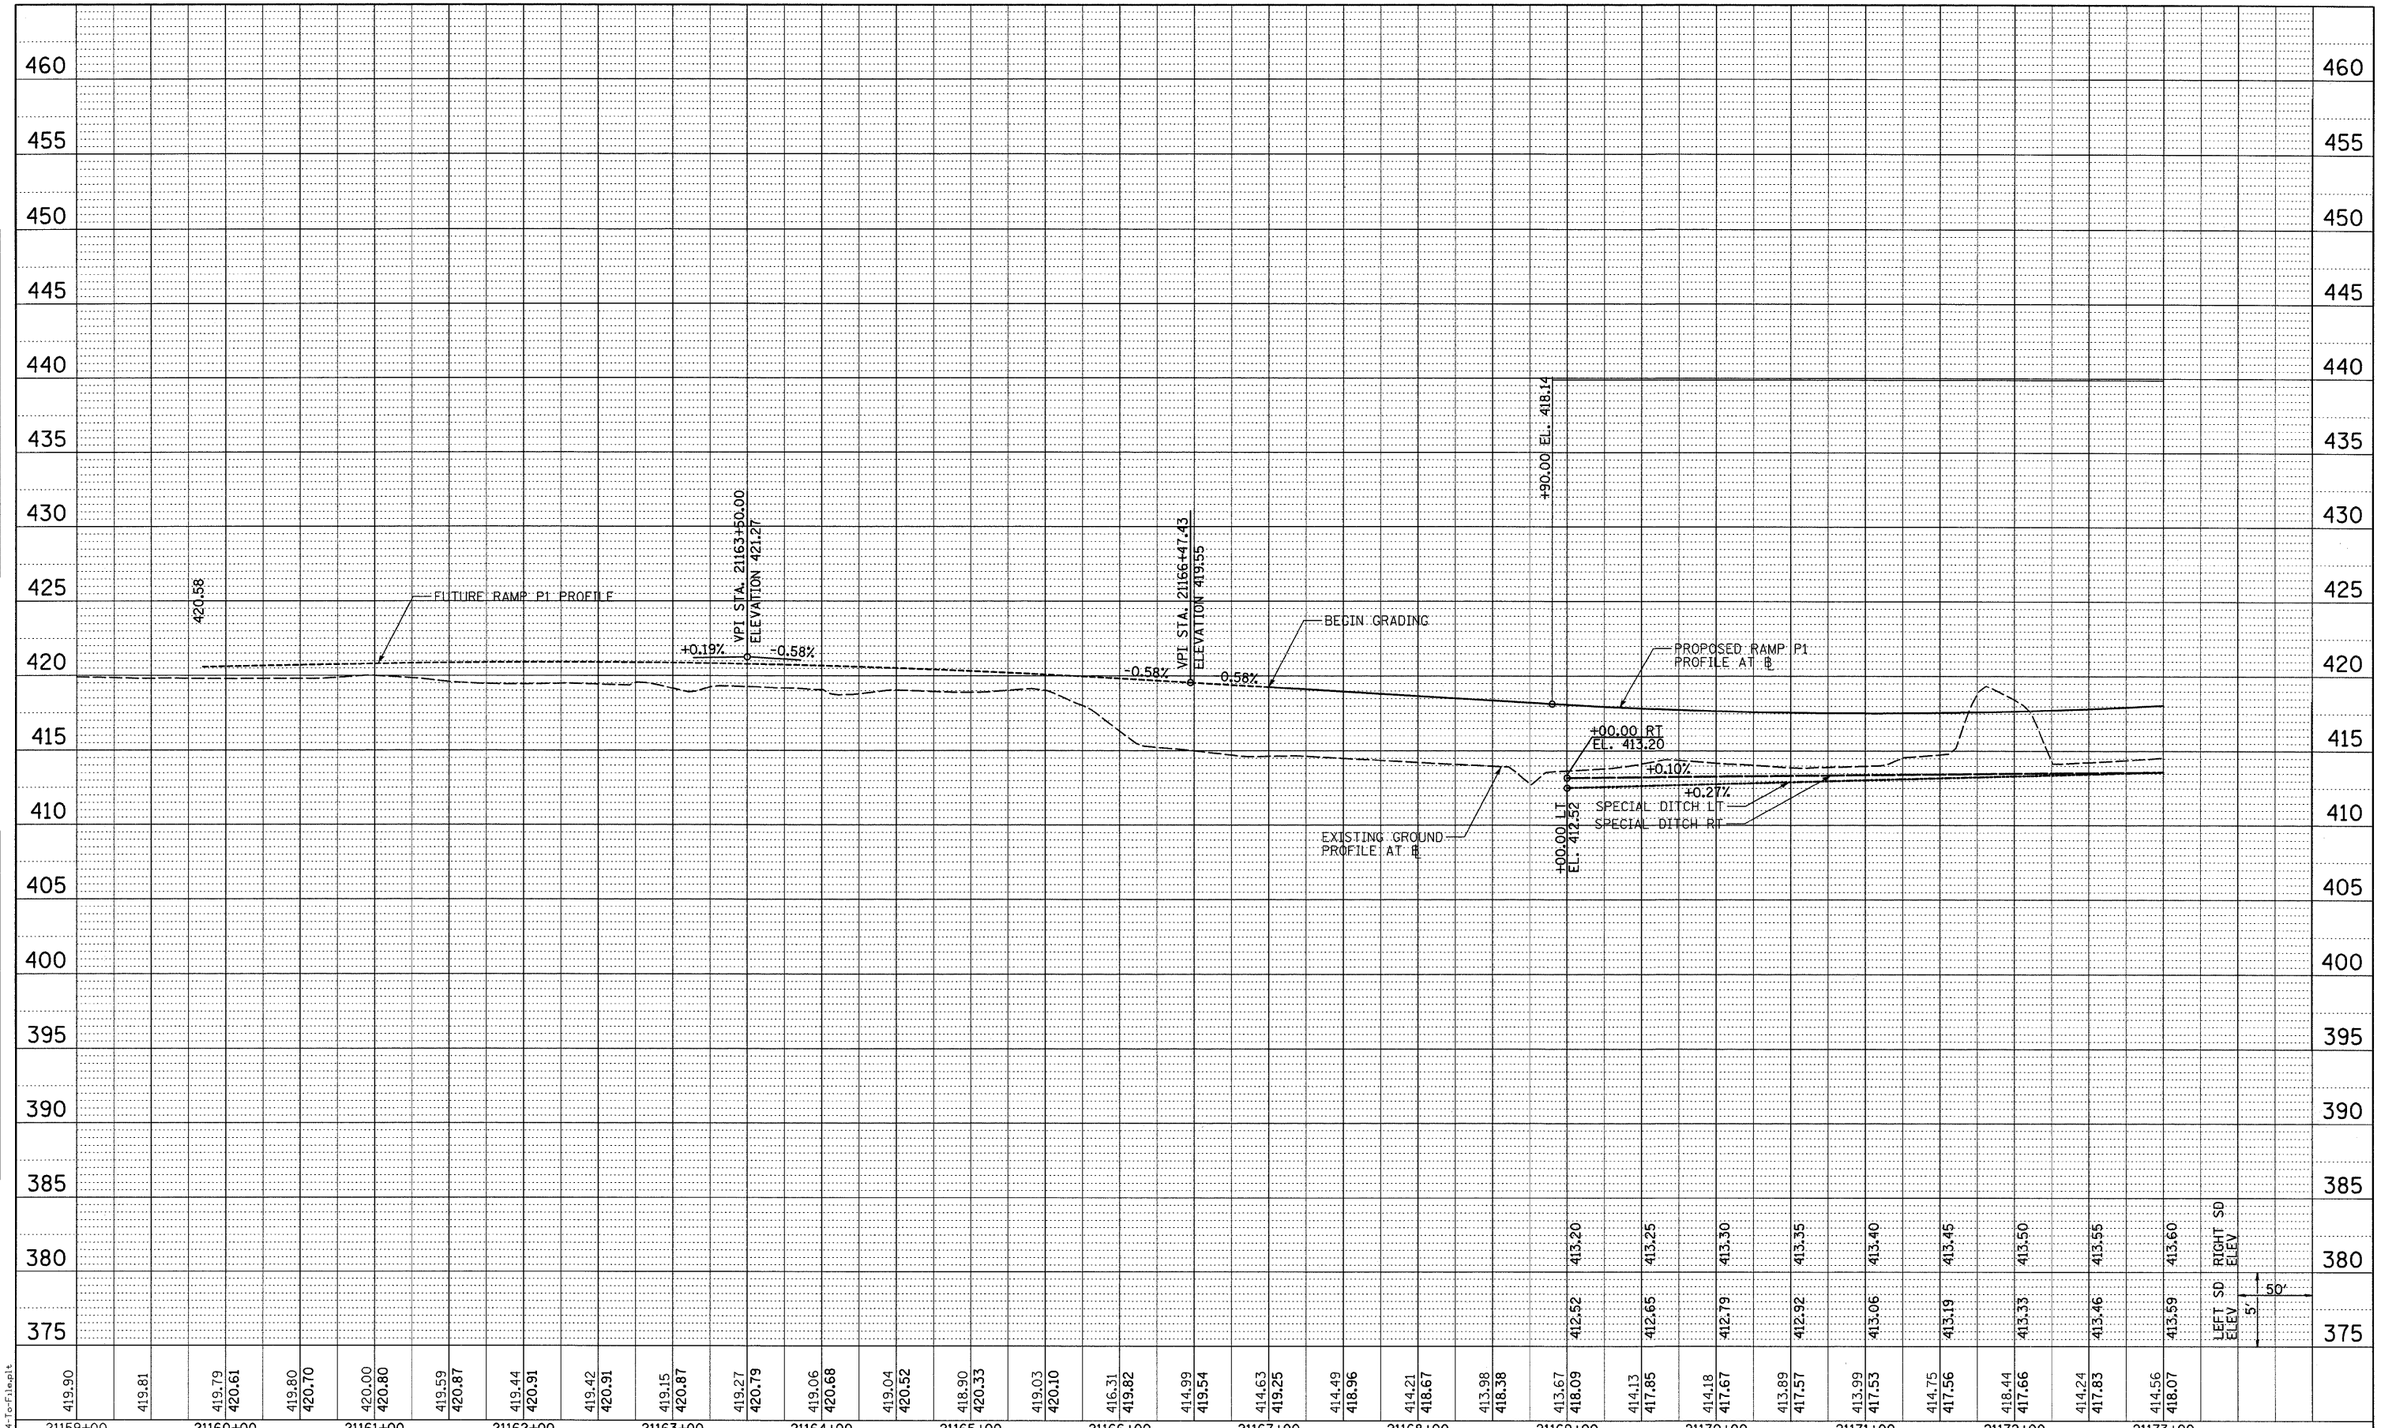

PLAN
SURVEYED
DRAWN
ADDED
NOTE BOOK
NO.
ALIGNMENT CHECKED
RT. OF WAY CHECKED
PLAT FILE NAME
BY
DATE

PROFILE
SURVEYED
DRAWN
ADDED
NOTE BOOK
NO.
GRADES CHECKED
R.M. NOTED
STRUCTURE NOTATIONS CHKD
BY
DATE

LAST SAVED = 3/13/2010
PEN TABLE = V8.tbl
PLOT DRIVER = TR-Xerox6204-To-Filepl1

FILE NAME =	USER NAME = sdonahue	DESIGNED -	REVISED -
u:\0906600\0906601\cad\t\.plans\016_D876D87-Sht-Profile-RampP1-01.dgn		DRAWN -	REVISED -
	PLOT SCALE = 50.0023 ' / IN.	CHECKED -	REVISED -
	PLOT DATE = 3/16/2010 4:38:33 PM	DATE -	REVISED -

STATE OF ILLINOIS
DEPARTMENT OF TRANSPORTATION

HORNER & SHIFRIN, INC ENGINEERS

SCALE: SEE SHT

PROFILES
PROPOSED RAMP P1

SHEET NO. 7 OF 16 SHEETS | STA. 21159+65.85 TO STA. 21173+00

F.A.I. RTE.	SECTION	COUNTY	TOTAL SHEETS	SHEET NO.
270	60-2RS-3	MADISON	231	32
		CONTRACT NO. 76D87		
	ILLINOIS FED. AID PROJECT			