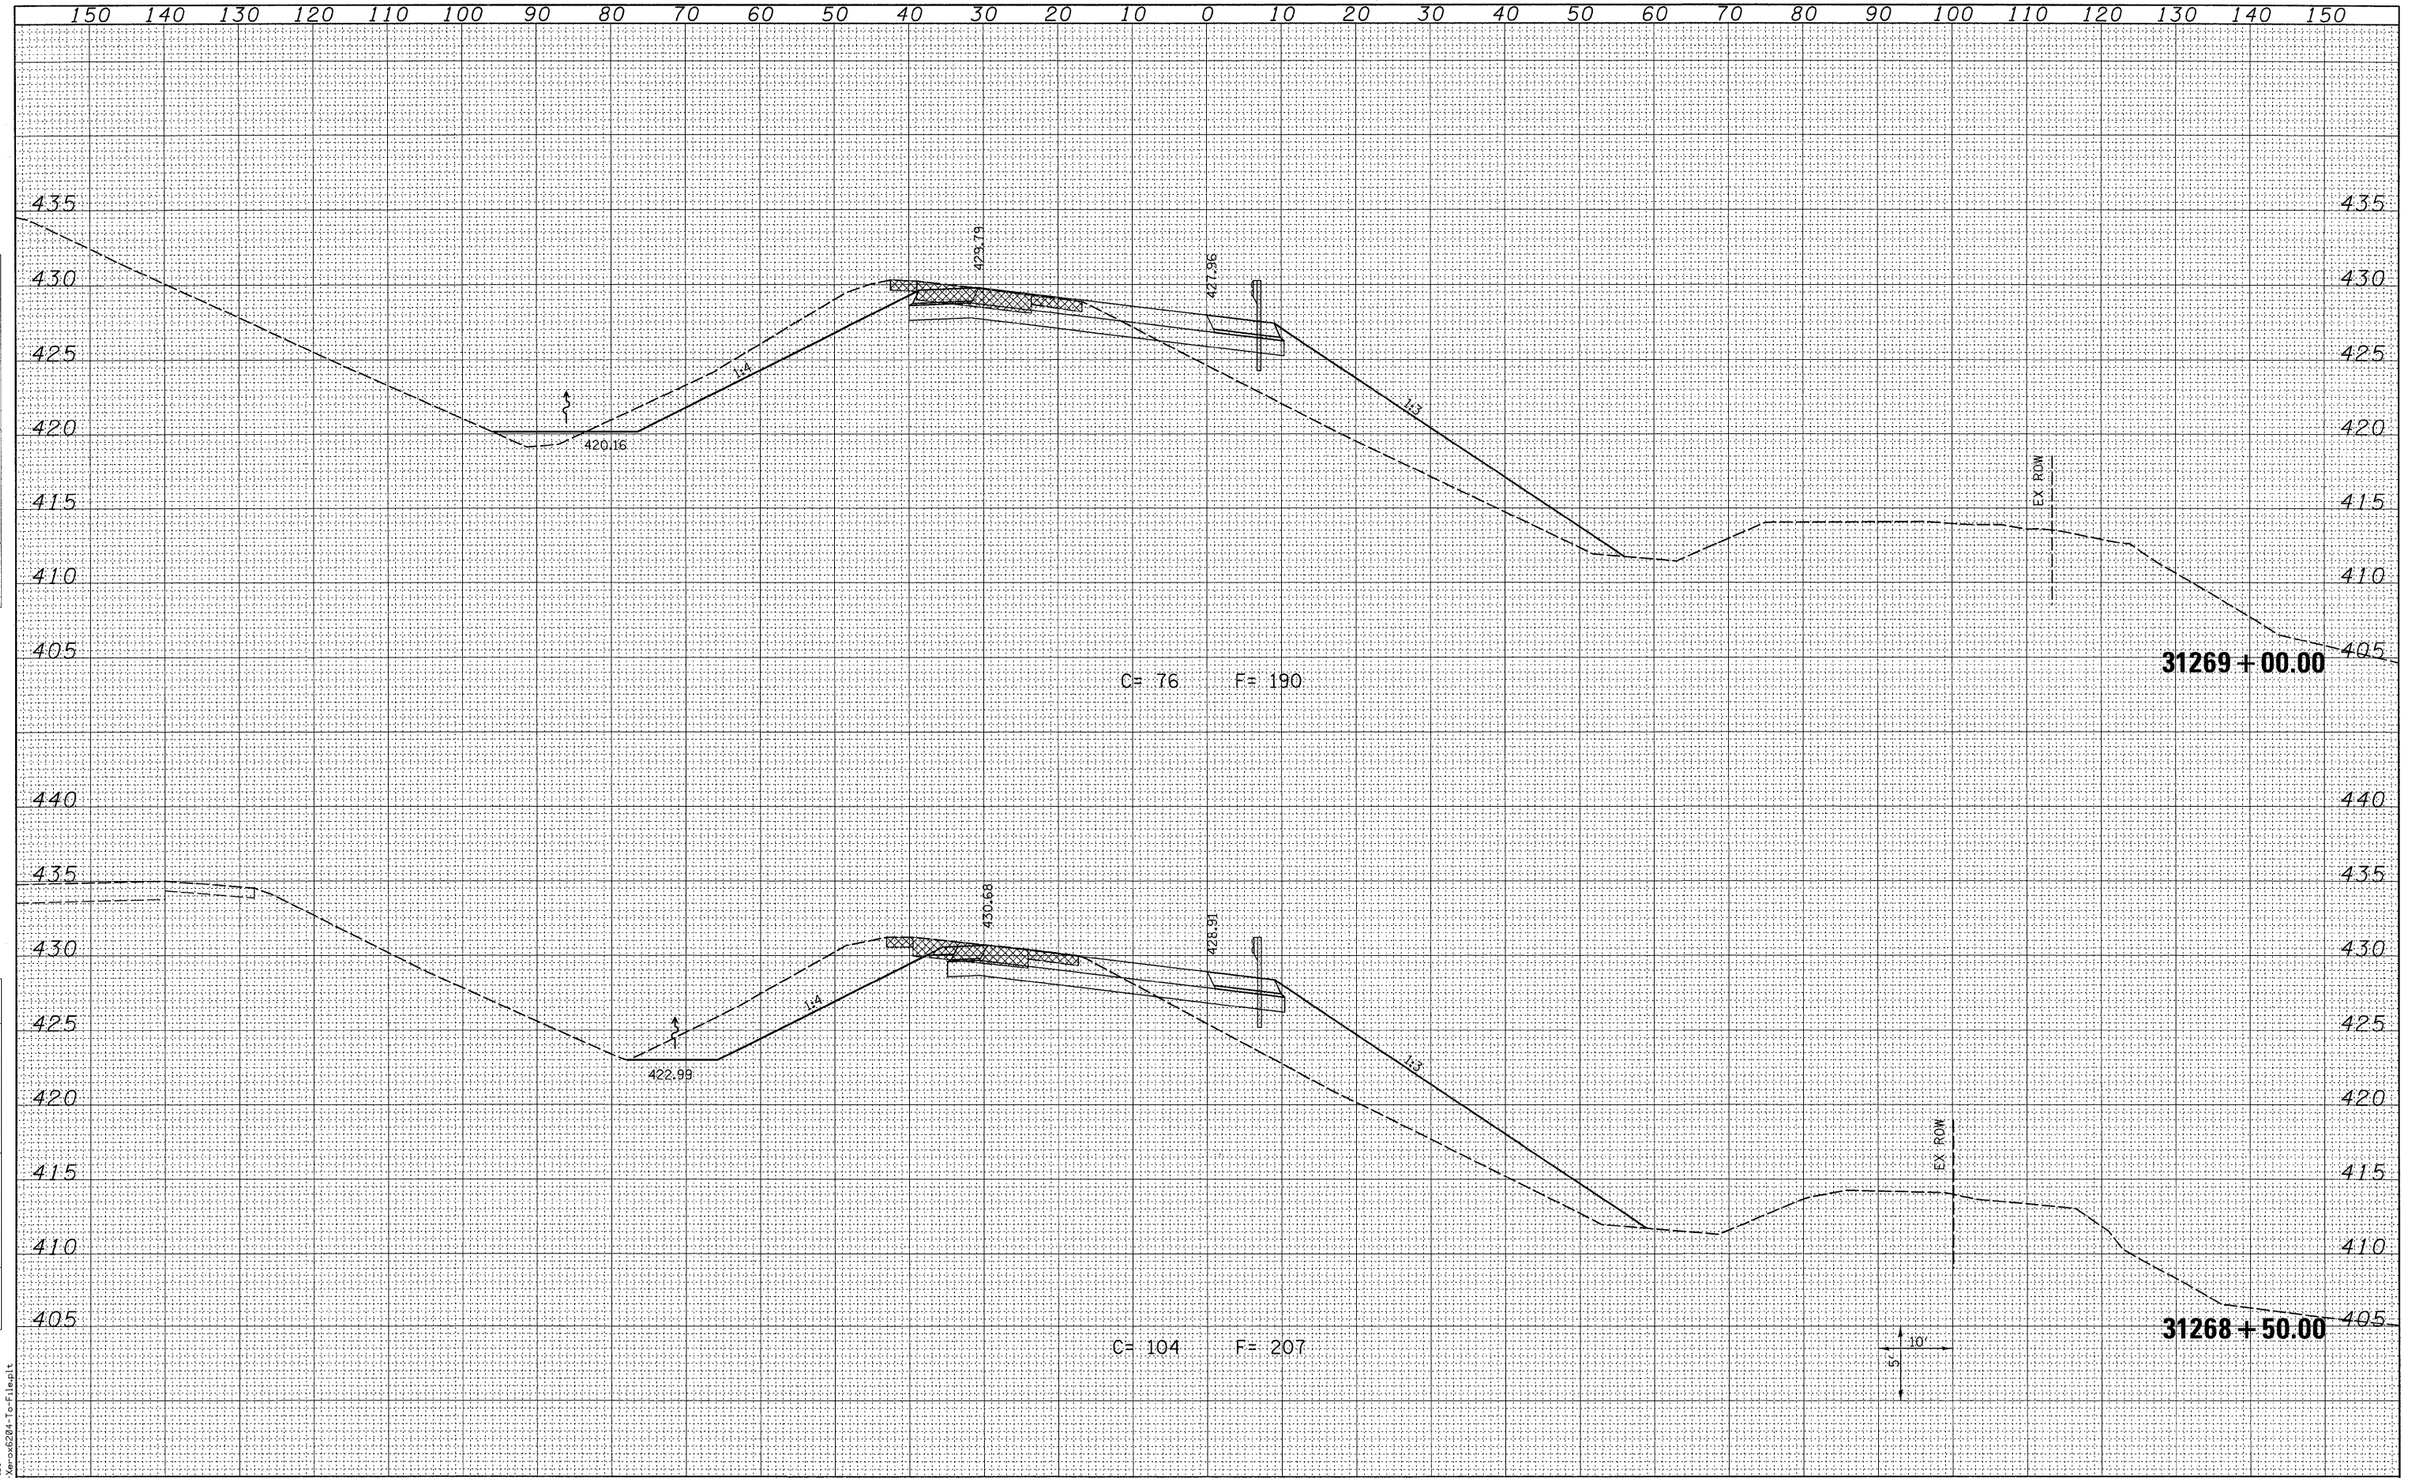

FINAL SURVEY	BY	DATE
SURVEYED		
PLOTTED		
TOPOGRAPHY		
NOTE BOOK	AREAS CHECKED	
NO.		

ORIGINAL SURVEY	BY	DATE
SURVEYED		
PLOTTED		
TOPOGRAPHY		
NOTE BOOK	AREAS CHECKED	
NO.		

LAST SAVED = 3/16/2010
PEN TABLE = V8.tbl
PLOT DRIVER = TR-Xerox6284-To-File.plt

FILE NAME =	USER NAME = sdonahue	DESIGNED -	REVISED -
I:\0906600\0906601\cad\t_plans\093_D876D87-Sht-XSSht-RampP5.dgn		DRAWN -	REVISED -
	PLOT SCALE = 10.0005 ' / IN.	CHECKED -	REVISED -
	PLOT DATE = 3/16/2010 4:45:23 PM	DATE -	REVISED -

STATE OF ILLINOIS
DEPARTMENT OF TRANSPORTATION

HORNER & SHIFRIN, INC ENGINEERS

SCALE: SEE SHT

CROSS SECTIONS
PROPOSED RAMP P5

SHEET NO. 20 OF 30 SHEETS | STA. 31268+50.00 TO STA. 31269+00.00

F.A.I. RTE.	SECTION	COUNTY	TOTAL SHEETS	SHEET NO.
270	60-2RS-3	MADISON	231	213
		CONTRACT NO. 76D87		
	ILLINOIS FED. AID PROJECT			