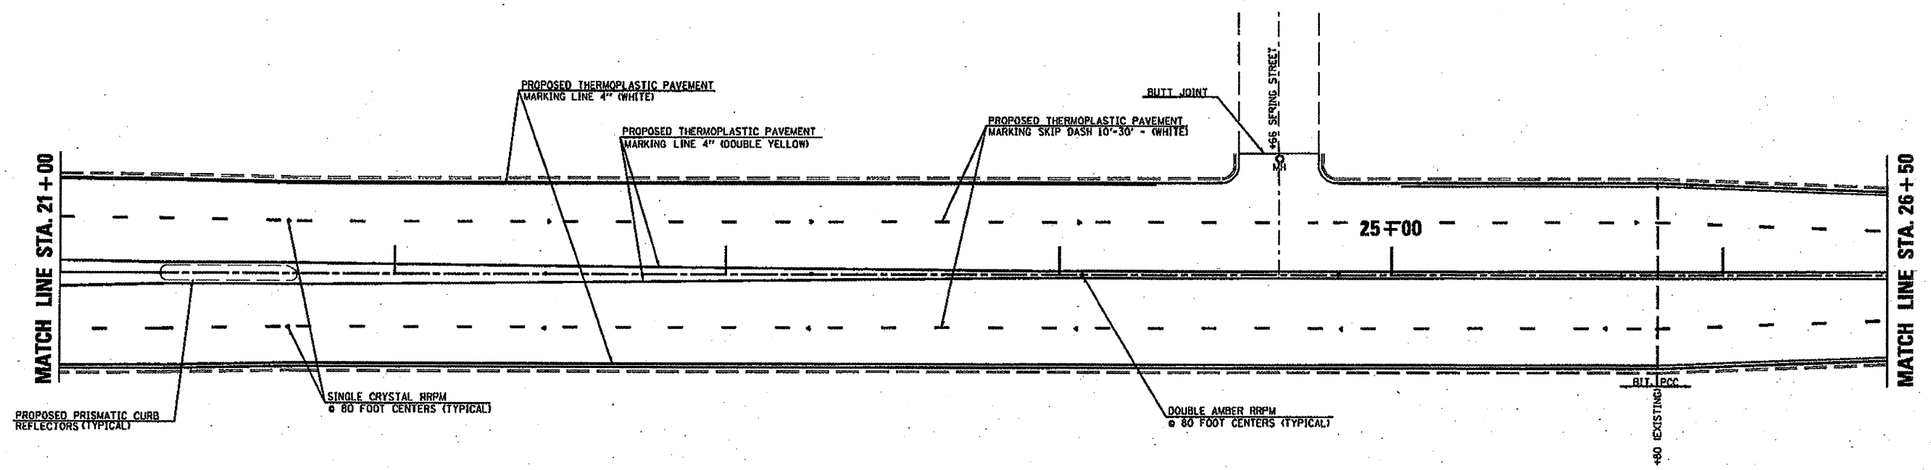

NOT TO SCALE

FILE NAME = d876d88-sht-plan.dgn	USER NAME = District	DESIGNED -	REVISED -	STATE OF ILLINOIS DEPARTMENT OF TRANSPORTATION	PLAN SHEET			F.A.U RTE.	SECTION	COUNTY	TOTAL SHEETS	SHEET NO.
		DRAWN -	REVISED -					8983	202RS	MADISON	24	14
	PLOT SCALE = 40.9874 ' / IN.	CHECKED -	REVISED -							CONTRACT NO. 76D88		
	PLOT DATE = 4/5/2018	DATE -	REVISED -		SCALE: 20	SHEET NO. OF SHEETS	STA. 21+00 TO STA. 26+50	FED. ROAD DIST. NO.	ILLINOIS	FED. AID PROJECT		