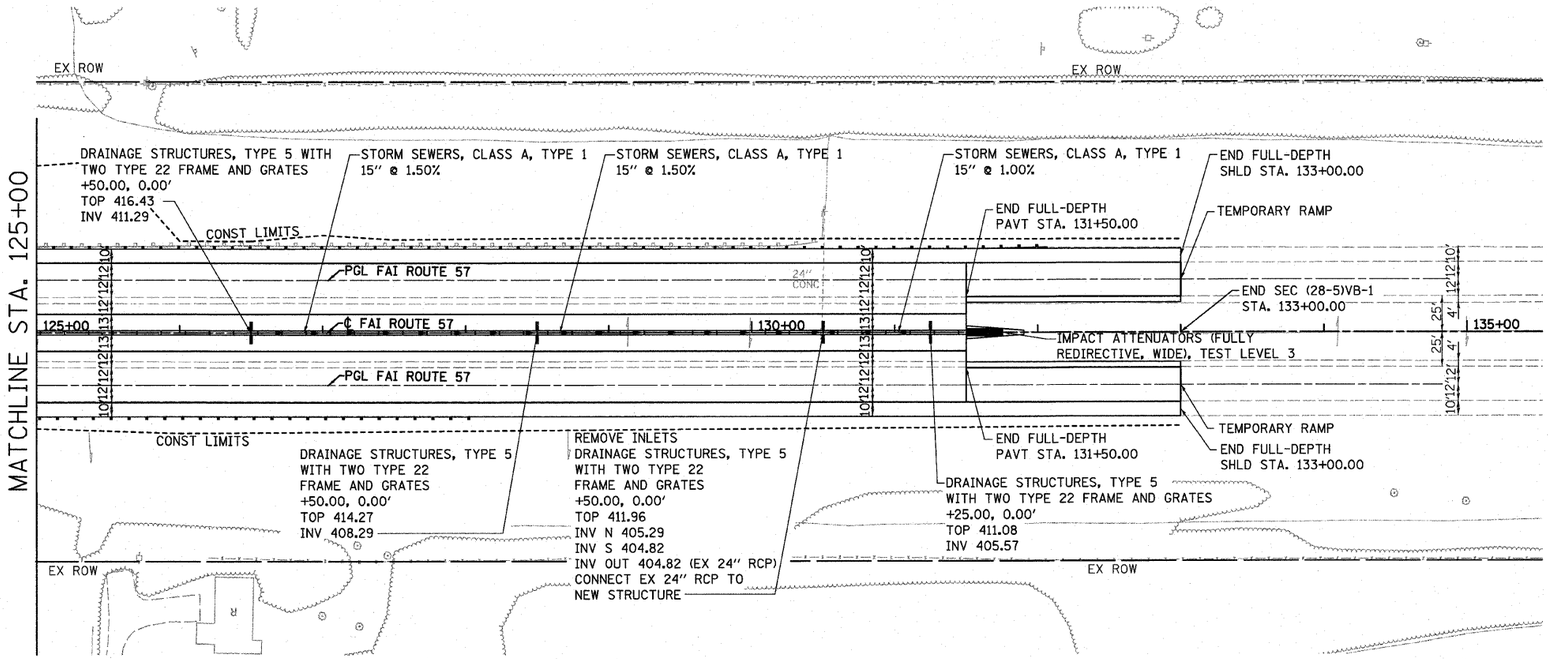

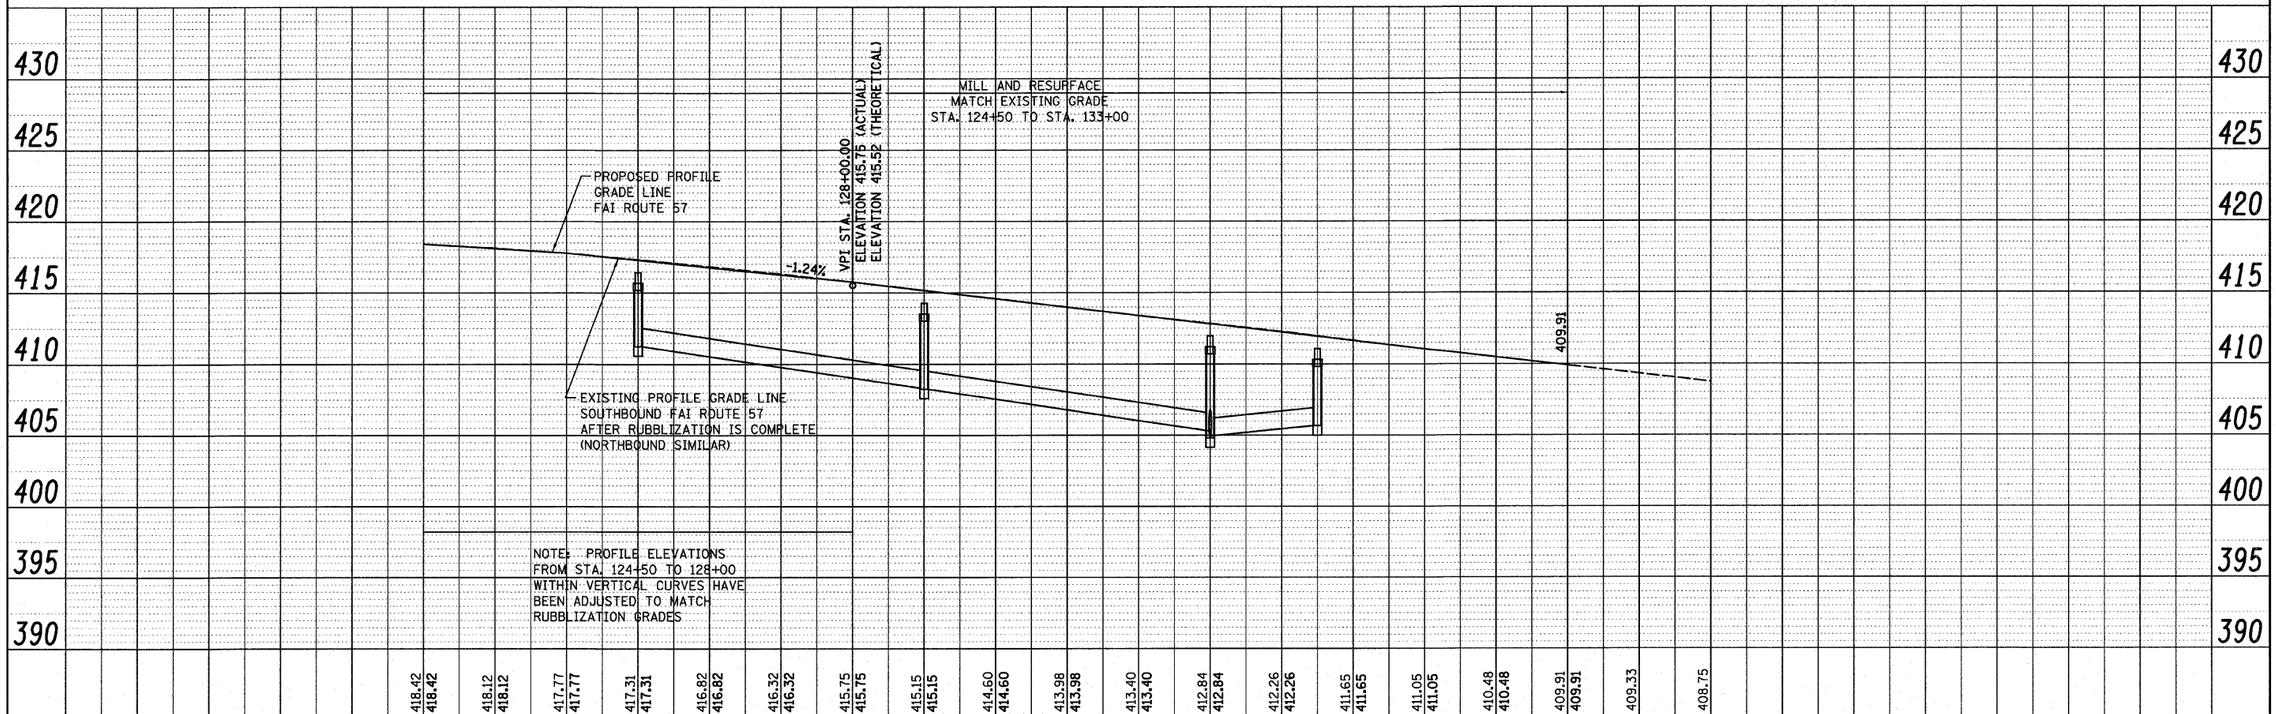

PLAN — SURVEYED — PLOTTED — GRADES CHECKED — ALL OF WAY CHECKED — CADD FILE NAME — NOTE BOOK — NO.____ — BY — DATE

PROFILE — SURVEYED — PLOTTED — GRADES CHECKED — ALL UTILITIES LOCATED — STRUCTURE NO.#/#'NS CH'KD — BY — DATE

FILE NAME = H:\P\250866p2\Technical_Production\Civil\Microstation\Sec285VB\pln285vb.dgn	USER NAME = maisiegraser	DESIGNED -	REVISED -
		DRAWN -	REVISED -
	PLOT SCALE = 50.0000 ' / IN.	CHECKED -	REVISED -
	PLOT DATE = 3/15/2010	DATE -	REVISED -

STATE OF ILLINOIS
DEPARTMENT OF TRANSPORTATION

PLAN & PROFILE SHEET
I-57 OVER 7TH ST / C&EI RAILROAD

SCALE: | SHEET NO. 3 OF 3 SHEETS | STA. 125+00 TO STA. 135+00

F.A.I. RTE.	SECTION	COUNTY	TOTAL SHEETS	SHEET NO.
57	(28-5)VB-1	FRANKLIN	81	15
		CONTRACT NO. 78157		
FED. ROAD DIST. NO.	ILLINOIS	FED. AID PROJECT		