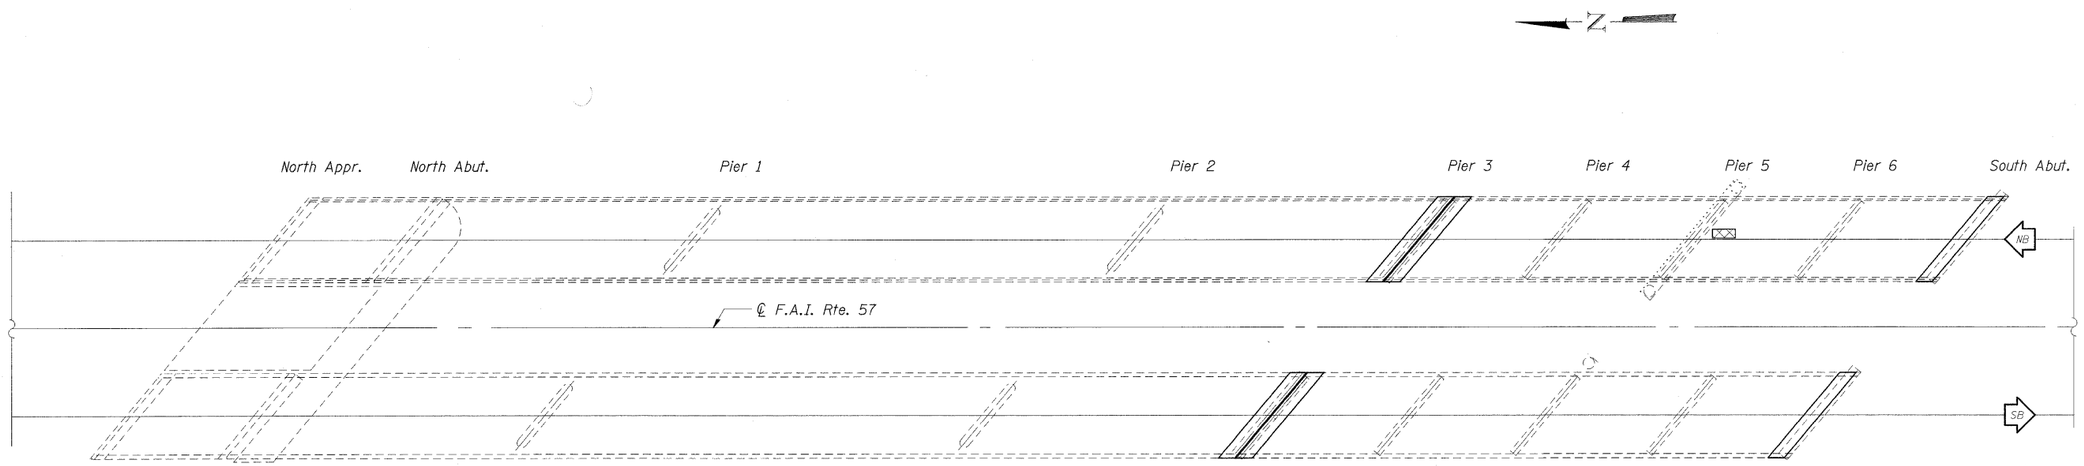

PLAN

Full Depth Patching

FULL DEPTH DECK REPAIR			
NUMBER	LENGTH (FT)	WIDTH (FT)	AREA (SQ YD)
1	6	2	1.4

Notes:

The Resident Engineer will determine final patch locations and quantities in the field before bridge deck patching operations begin.

Area of deck repairs shown are estimated. The Engineer shall show actual locations for deck repairs on As-Built plans.

BILL OF MATERIAL

Item	Unit	Total
Deck Slab Repair (Full Depth, Ty 1)	Sq Yd	1.4

DECK SLAB REPAIRS
ALEXANDER COUNTY
STRUCTURE NO. 002-0003 (N.B.)
STRUCTURE NO. 002-0004 (S.B.)

FILE NAME = c:\pw_work\PWIDOT\CORNELLLM\d0170260\002-0001_0002-sht-plan.dgn	USER NAME = cornelllm	DESIGNED - TWH	REVISED -
		DRAWN - TWH	REVISED -
	PLOT SCALE = 12.0000 ' / IN.	CHECKED - MAS	REVISED -
	PLOT DATE = 2/18/2010	DATE - 11/18/09	REVISED -

STATE OF ILLINOIS
DEPARTMENT OF TRANSPORTATION

DECK SLAB REPAIRS
SN 002-0003 & 002-0004

SCALE: | SHEET NO. OF SHEETS | STA. TO STA.

F.A.I. RTE.	SECTION	COUNTY	TOTAL SHEETS	SHEET NO.
57	D9 BSMART 2010-1	ALEXANDER	25	10

CONTRACT NO. 78173

ILLINOIS FED. AID PROJECT