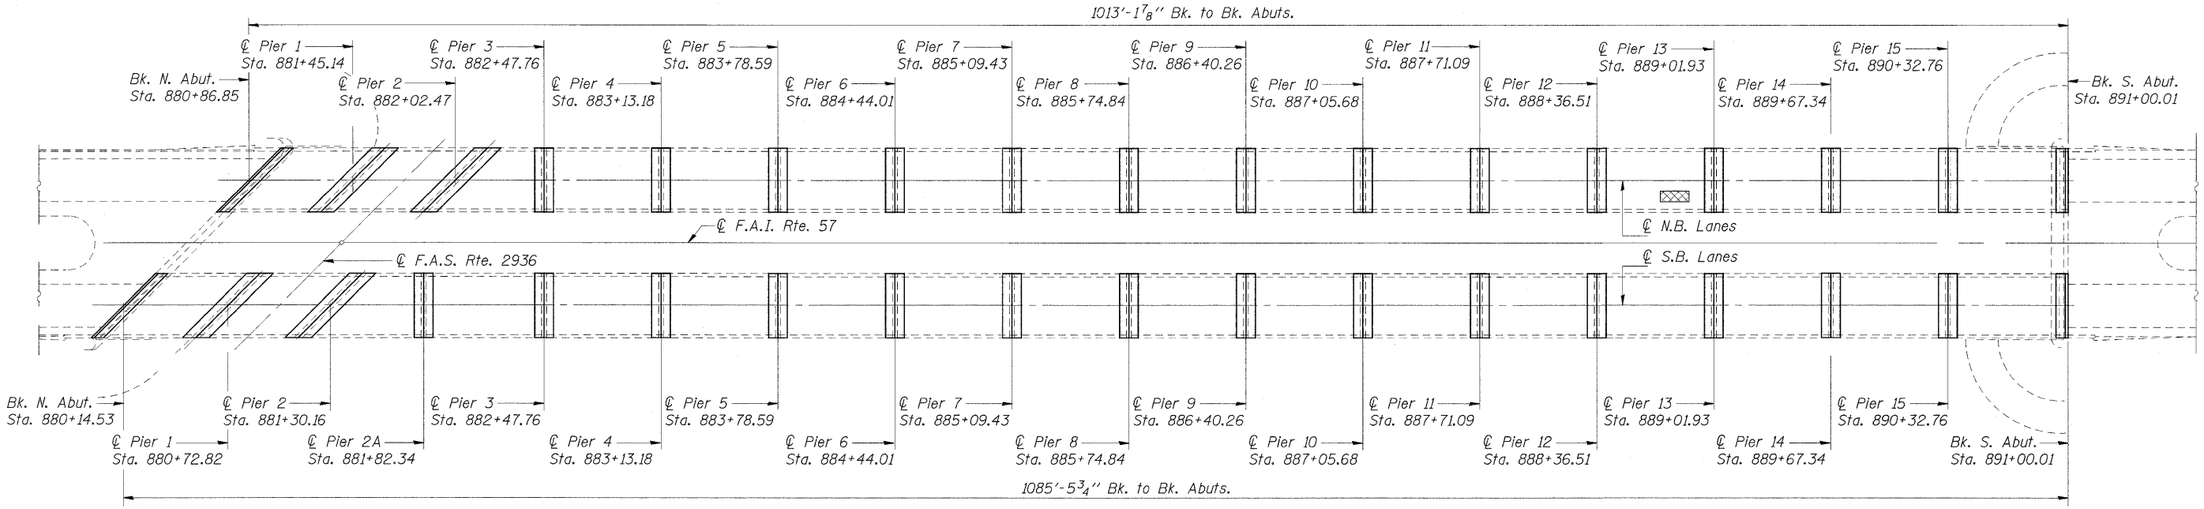

PLAN

FULL DEPTH DECK REPAIR			
NUMBER	LENGTH (FT)	WIDTH (FT)	AREA (SQ YD)
1	6	2	1.4

☒ Full Depth Patching

Notes:

The Resident Engineer will determine final patch locations and quantities in the field before bridge deck patching operations begin.

Area of deck repairs shown are estimated. The Engineer shall show actual locations for deck repairs on As-Built plans.

BILL OF MATERIAL

Item	Unit	Total
Deck Slab Repair (Full Depth, ty 1)	Sq Yd	1.4

DECK SLAB REPAIRS
PULASKI COUNTY
STRUCTURE NO. 077-0001 (N.B.)
STRUCTURE NO. 077-0002 (S.B.)

FILE NAME = c:\pw_work\pwidot\halsteadtw\d0170093\077-0001_0002-sht-plan.dgn	USER NAME = halsteadtw	DESIGNED - TWH	REVISED -
		DRAWN - TWH	REVISED -
	PLOT SCALE = 16.0000 ' / IN.	CHECKED - MAS	REVISED -
	PLOT DATE = 2/24/2010	DATE - 11/25/09	REVISED -

STATE OF ILLINOIS
DEPARTMENT OF TRANSPORTATION

DECK SLAB REPAIRS
SN 077-0001 & 077-0002

SCALE: | SHEET NO. OF SHEETS | STA. | TO STA.

F.A.I. RTE.	SECTION	COUNTY	TOTAL SHEETS	SHEET NO.
57	D9 BSMART 2010-2	PULASKI	14	5
		CONTRACT NO. 78174		
	ILLINOIS FED. AID PROJECT			