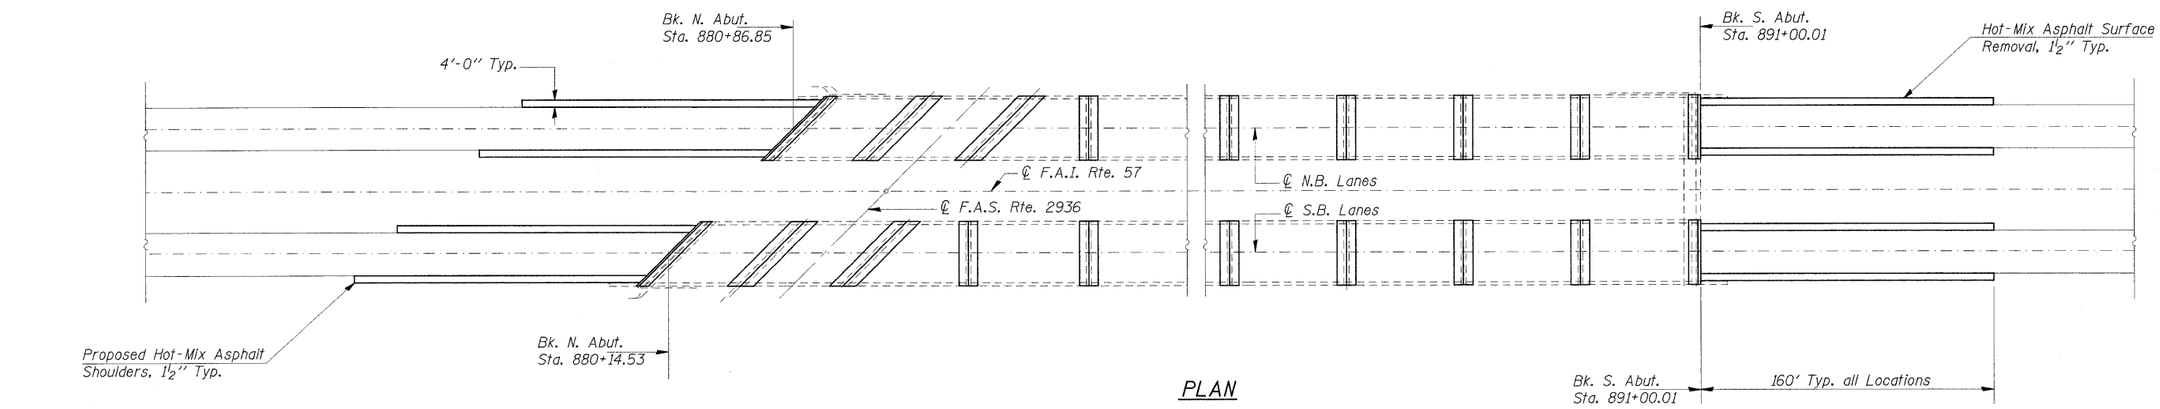

PLAN

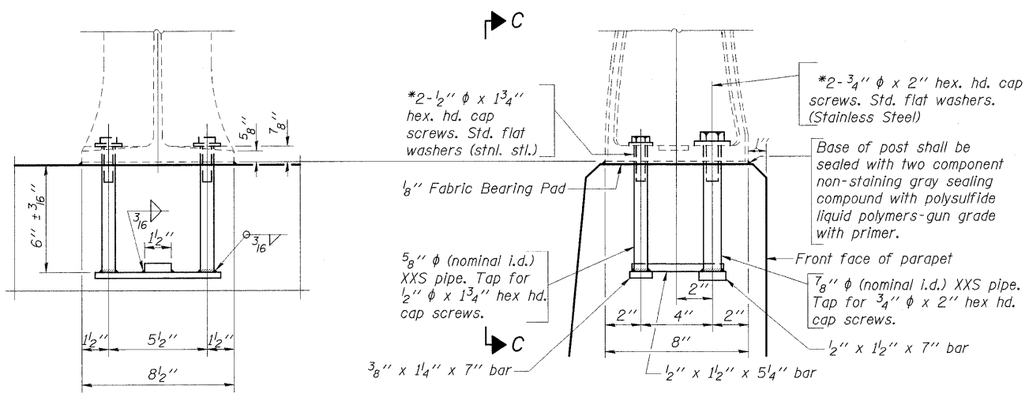

VIEW C-C

RAIL POST DETAILS

64 Locations on SN 077-0001 (N.B.)
68 Locations on SN 077-0002 (S.B.)

Notes:

Shoulder work shall be done prior to allowing staged traffic.
Post shall be normal to parapet.
*In lieu of the cast-in-place anchor device shown, the Contractor has the option of drilling and setting stainless steel anchor rods of the same diameter and grade as the specified cap screws according to Article 509.06 of the Standard Specifications. Embedment shall be according to the manufacturer's specifications.
Removal and and re-erection of the existing aluminum handrail, rail post, and all new applicable hardware, including labor and installation shall be included in the cost of Concrete Removal.

SHOULDER RUMBLE STRIP REMOVAL & RAILING DETAILS
PULASKI COUNTY
STRUCTURE NO. 077-0001 (N.B.)
STRUCTURE NO. 077-0002 (S.B.)

FILE NAME = c:\pw_work\pwidot\halsteadtw\d0170093\077-0001_0002-sht-plan.dgn	USER NAME = halsteadtw	DESIGNED - TWH	REVISED -
		DRAWN - TWH	REVISED -
	PLOT SCALE = 16.0000 ' / IN.	CHECKED - MAS	REVISED -
	PLOT DATE = 2/24/2010	DATE - 11/25/09	REVISED -

STATE OF ILLINOIS
DEPARTMENT OF TRANSPORTATION

SHOULDER RUMBLES & RAILING
SN 077-0001 & 077-0002

SCALE: | SHEET NO. OF SHEETS | STA. | TO STA.

F.A.I. RTE.	SECTION	COUNTY	TOTAL SHEETS	SHEET NO.
57	D9 BSMART 2010-2	PULAKSI	14	6
		CONTRACT NO. 78174		
	ILLINOIS FED. AID PROJECT			