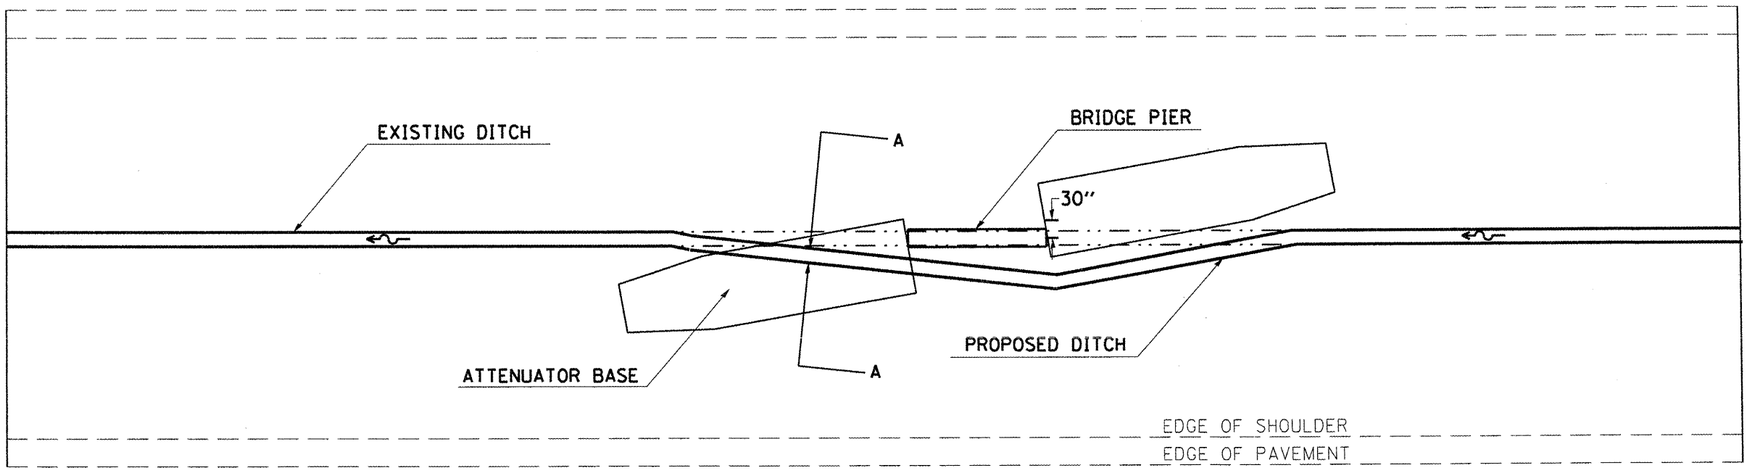

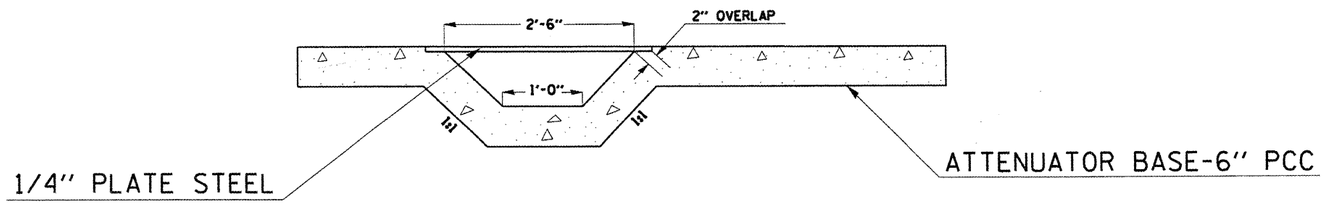

SECTION A - A

THIS DETAIL APPLIES TO STRUCTURE NUMBERS:

041-0063
041-0069
041-0080
097-0049
097-0050

FILE NAME = c:\pw_work\PWIDOT\STOVERPG\d0182496\78192-sht-plan.dgn	USER NAME = stoverpg	DESIGNED -	REVISED -	STATE OF ILLINOIS DEPARTMENT OF TRANSPORTATION		F.A.I RTE.	SECTION	COUNTY	TOTAL SHEETS	SHEET NO.
	PLOT SCALE = 100.0000 ' / IN.	DRAWN -	REVISED -			64	D9 SAFETY 2010-1	JEFFERSON & WHITE	26	25
	PLOT DATE = 3/15/2010	CHECKED -	REVISED -					CONTRACT NO. 78192		
		DATE -	REVISED -		SCALE:	SHEET NO. OF SHEETS	STA. TO STA.	ILLINOIS FED. AID PROJECT		