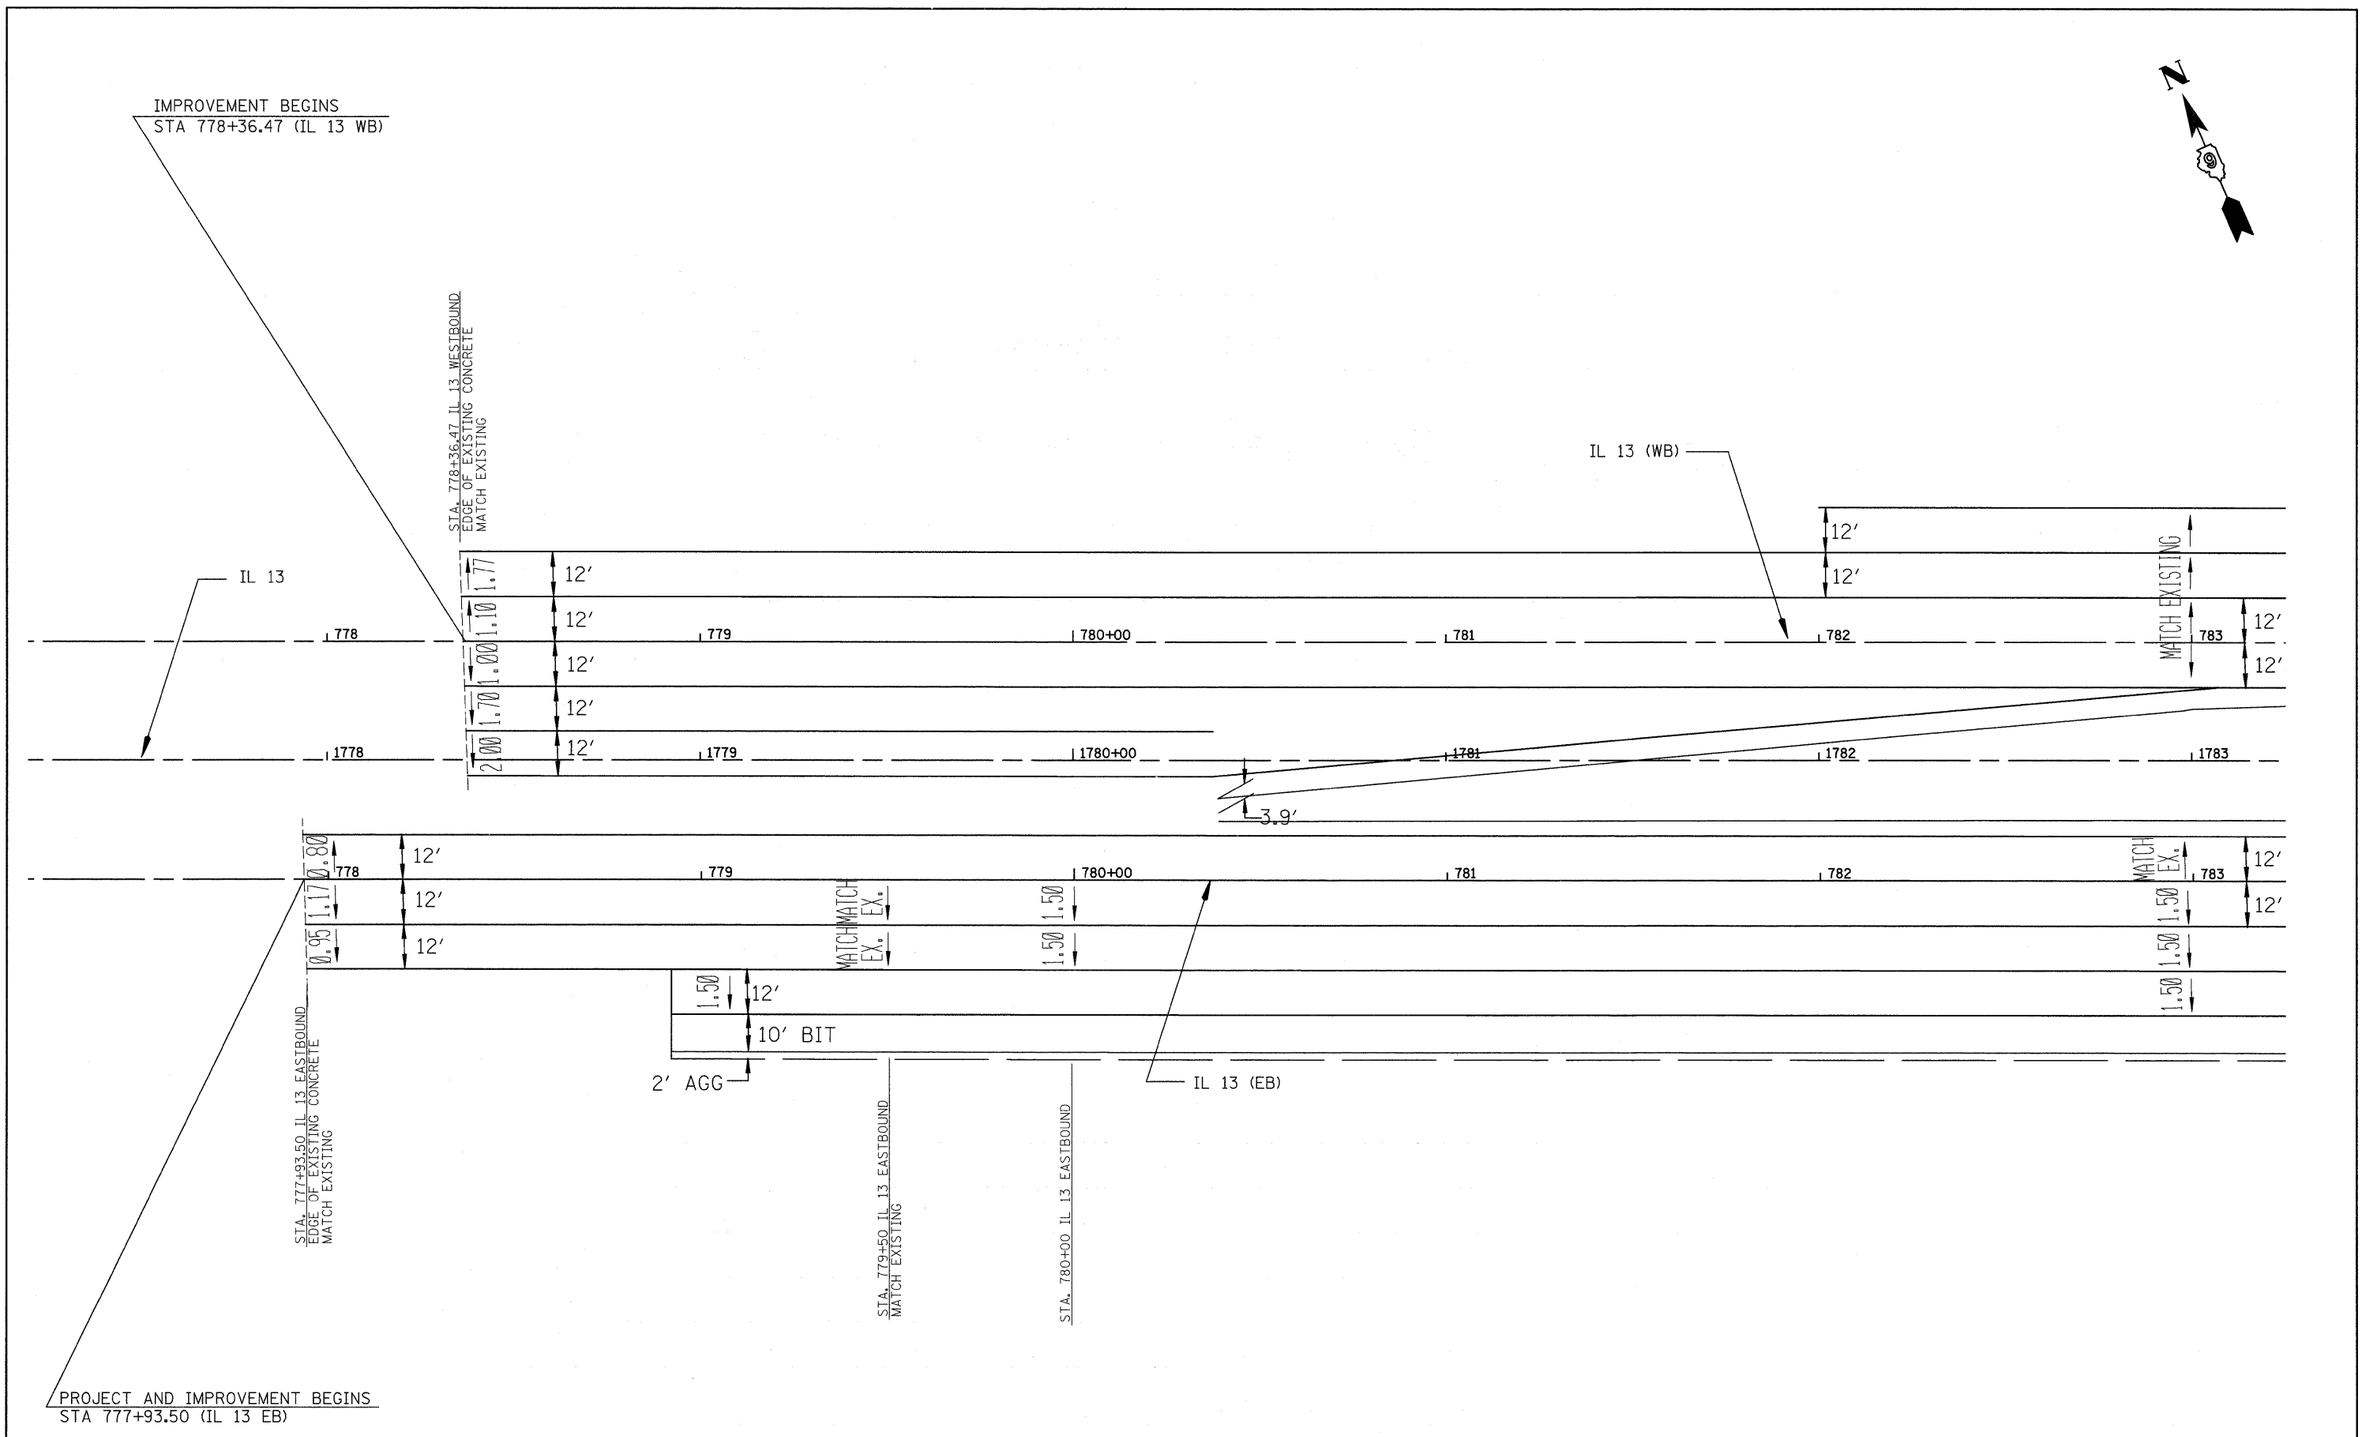

FILE NAME = $FILEL$	USER NAME = $USER$	DESIGNED -	REVISED -
		DRAWN -	REVISED -
	PLOT SCALE = $SCALE$	CHECKED -	REVISED -
	PLOT DATE = $DATE$	DATE -	REVISED -

STATE OF ILLINOIS
DEPARTMENT OF TRANSPORTATION

IL 13 SUPERELEVATION DETAIL

SCALE: 1" = 20′ | SHEET NO. 1 OF 4 SHEETS | STA. 1777+50 TO STA. 1783+00

F.A. RTE.	SECTION	COUNTY	TOTAL SHEETS	SHEET NO.
*	(X1-6-2)K-1;(1X-1)R-4	WILLIAMSON	194	45
*	I-57/IL 13 (FAI 57/FAP 331)	CONTRACT NO. 78194		
	ILLINOIS FED. AID PROJECT			