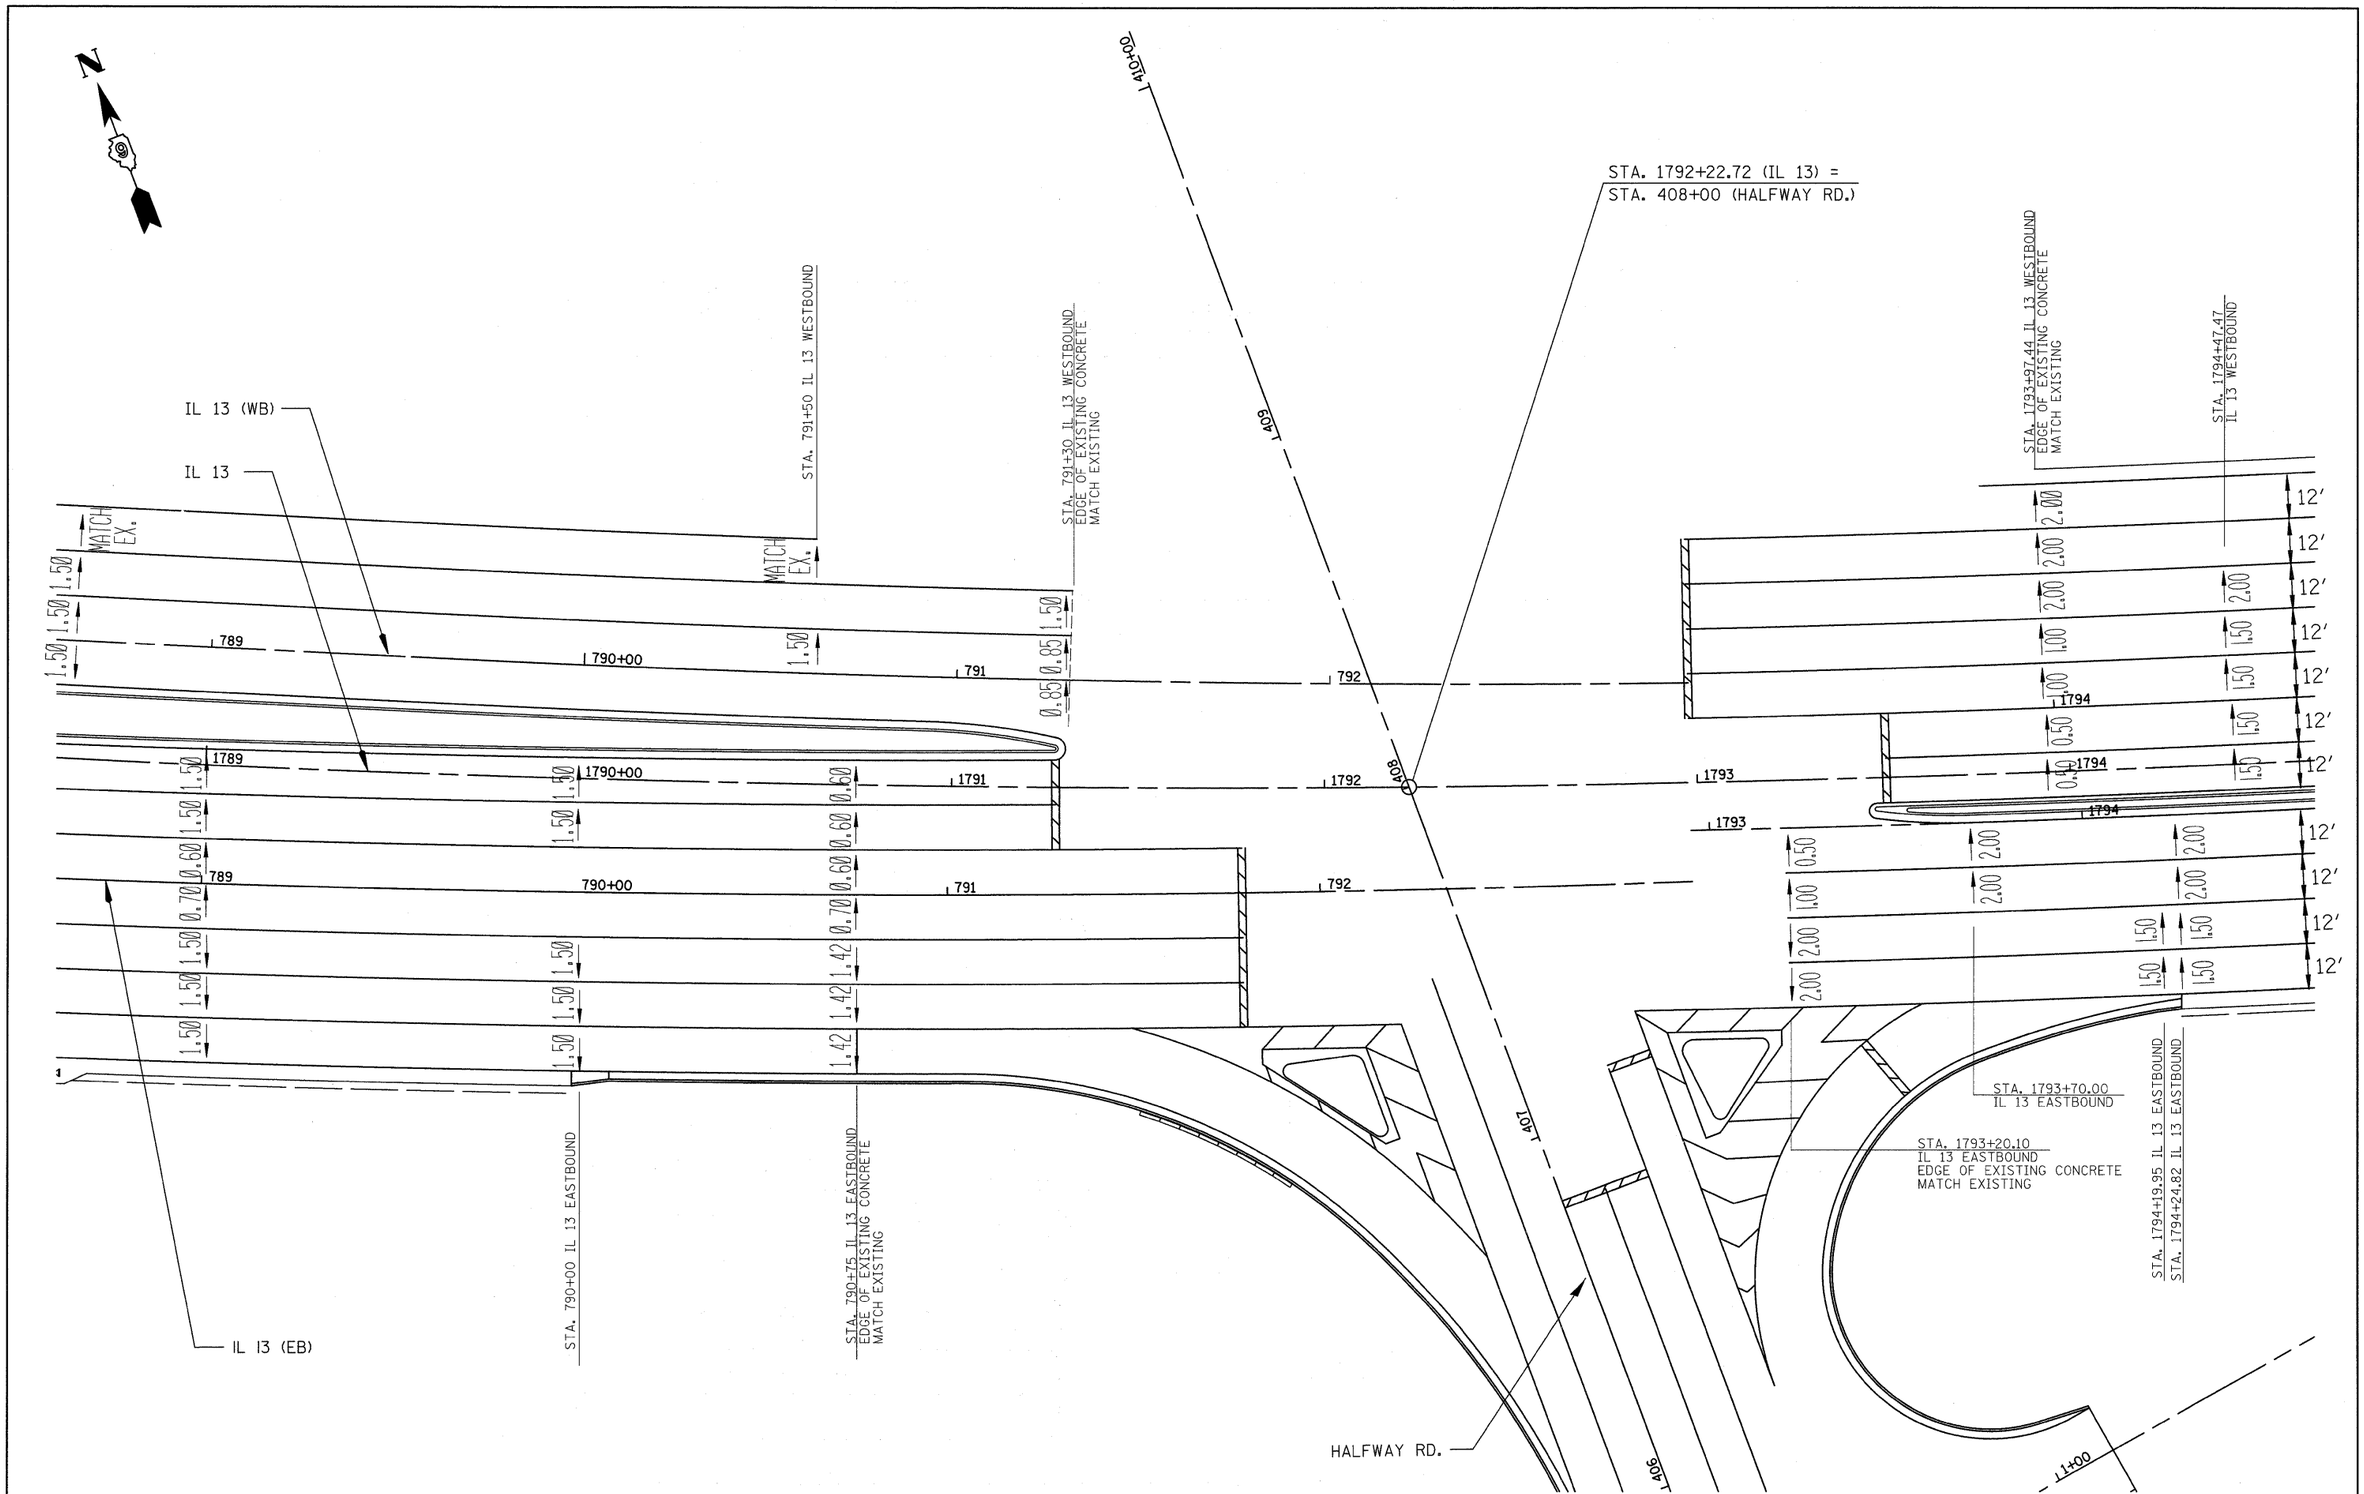

FILE NAME = *FILEL*	USER NAME = *USER*	DESIGNED -	REVISED -	**STATE OF ILLINOIS DEPARTMENT OF TRANSPORTATION**	**IL 13 SUPERELEVATION DETAIL**		
		DRAWN -	REVISED -				
	PLOT SCALE = *SCALE*	CHECKED -	REVISED -		SCALE: 1" = 20'	SHEET NO. 3 OF 4 SHEETS	STA. 1788+50 TO STA. 1794+50
	PLOT DATE = *DATE*	DATE -	REVISED -				

F.A. RTE.	SECTION	COUNTY	TOTAL SHEETS	SHEET NO.
*	(X1-6-2)K-1;(1X-1)R-4	WILLIAMSON	194	47
*	I-57/IL 13 (FAI 57/FAP 331)	CONTRACT NO. 78194		
	ILLINOIS FED. AID PROJECT			