PLAN
SURVEYED BY
PLOTTED BY
ALIGNMENT CHECKED
P.I. OF M.P.I. CHECKED
ROAD FILE NAME
NOTE BOOK
NO.
DATE

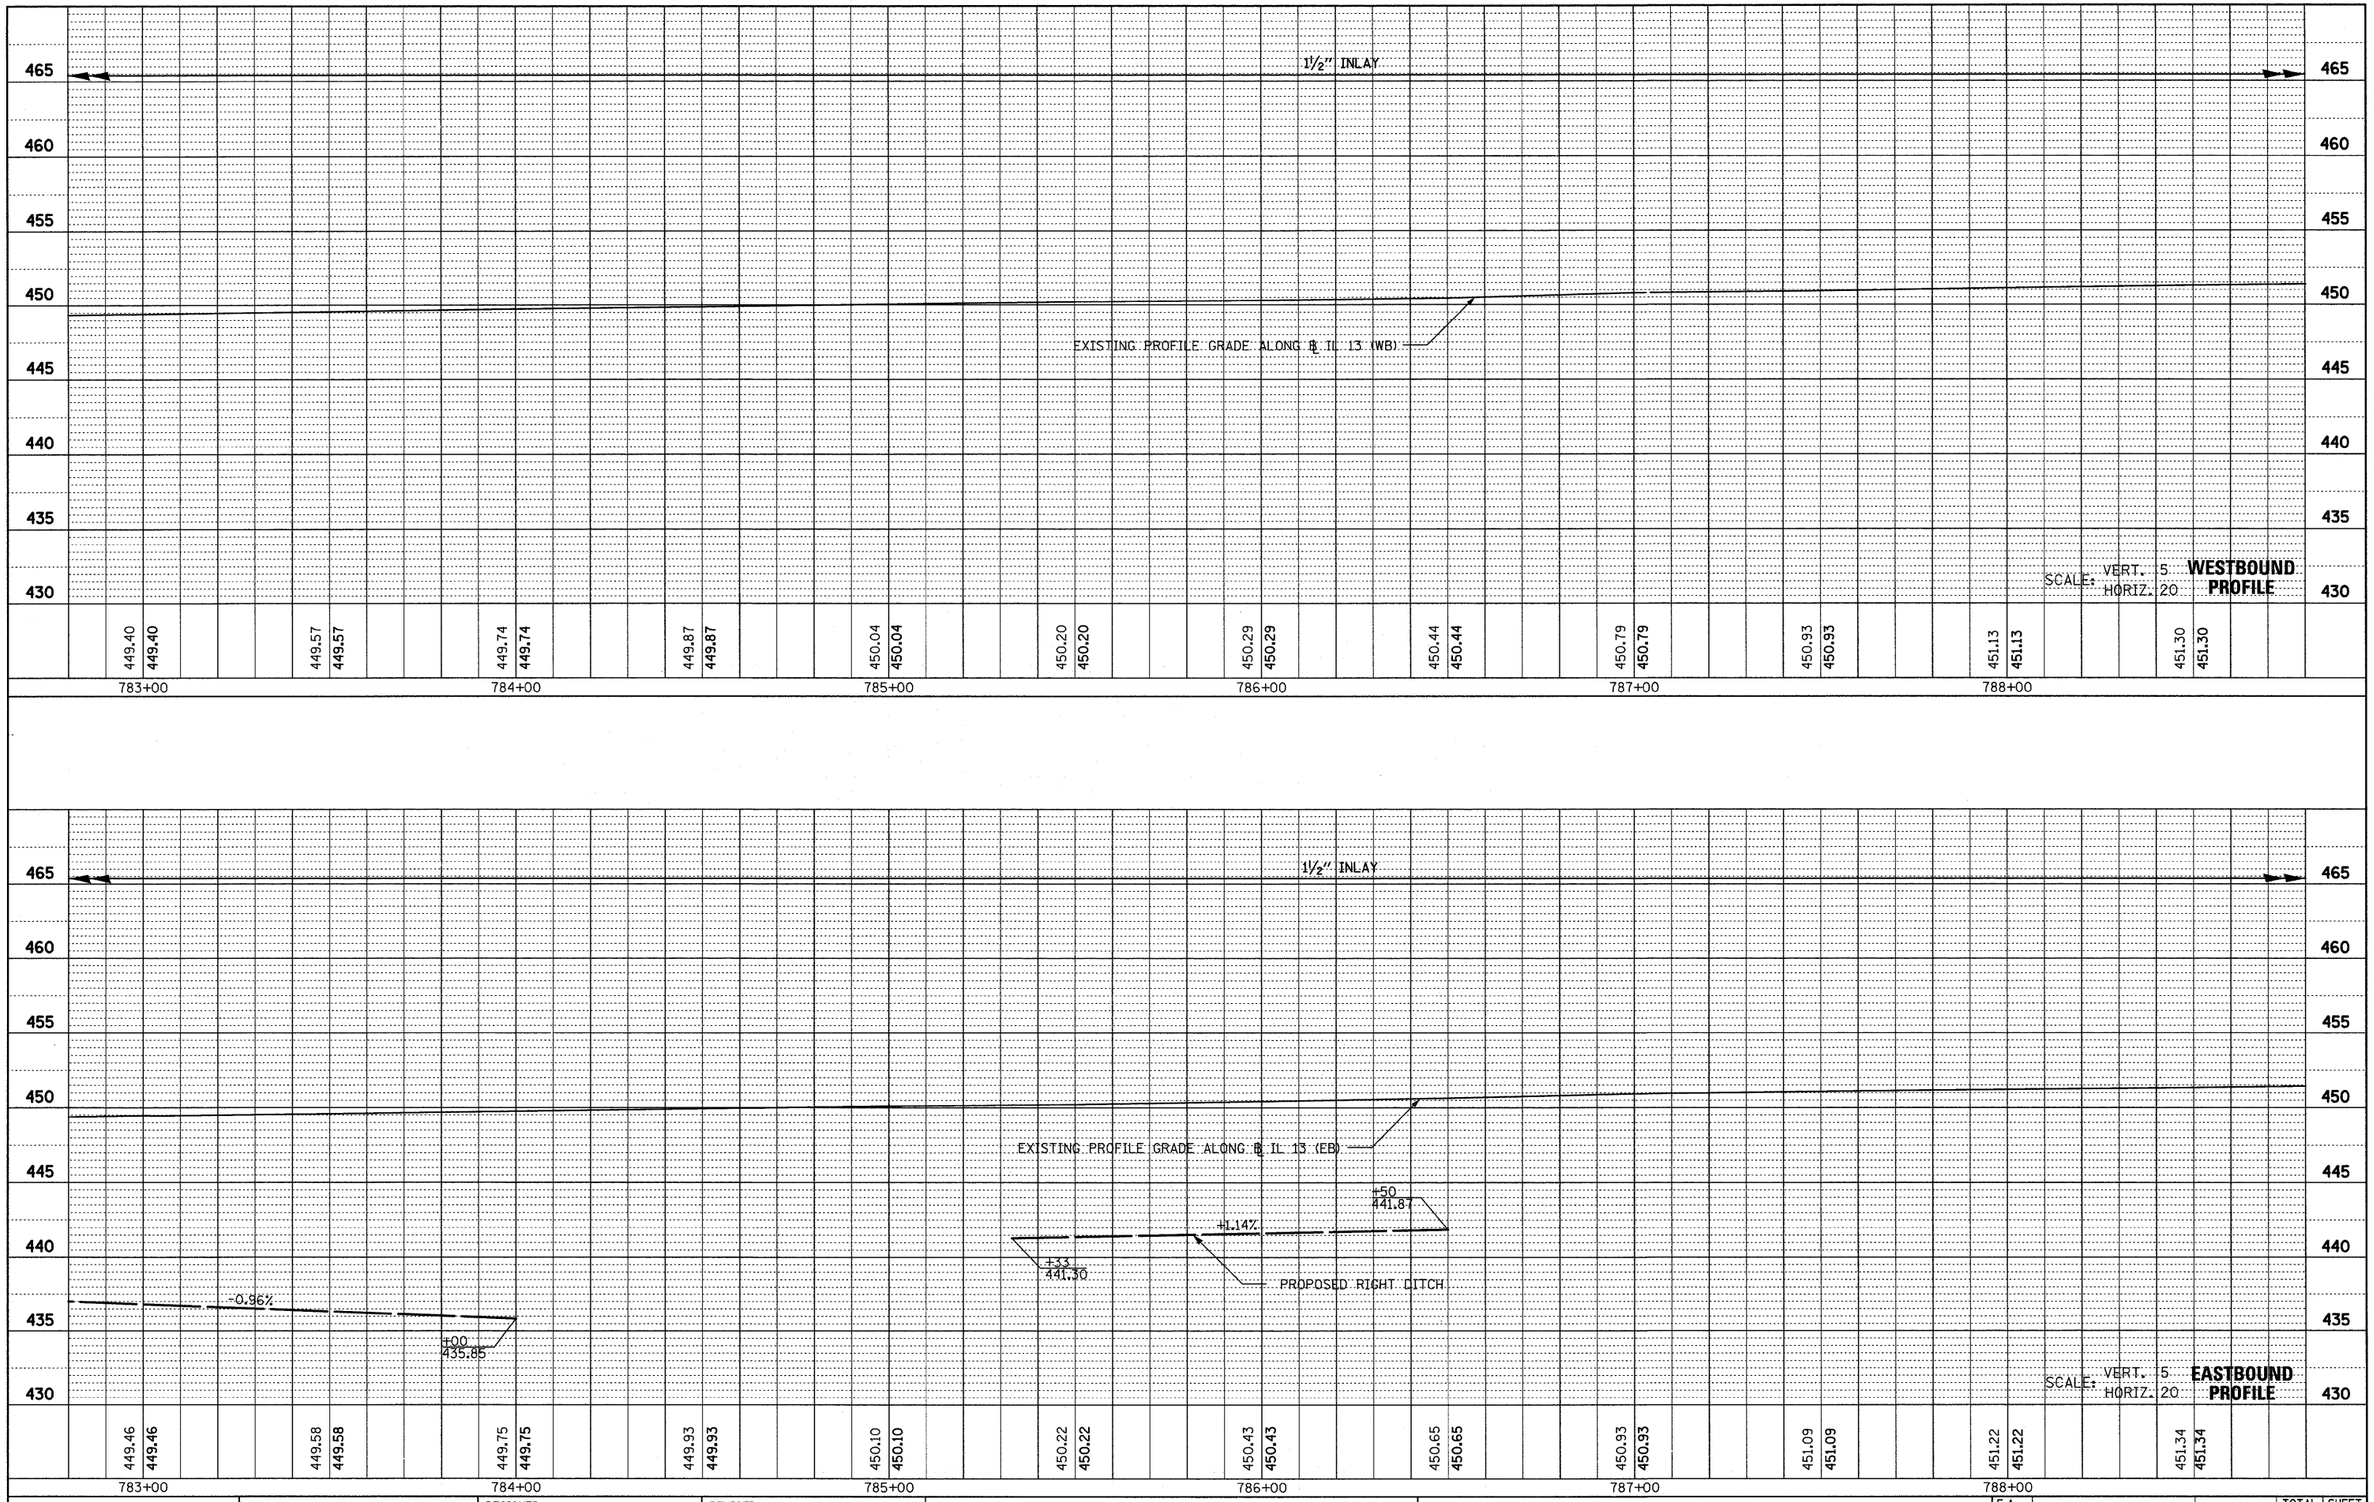

PROFILE
SURVEYED BY
PLOTTED BY
GRADES CHECKED
R.M. NOTED
STRUCTURE NOTATNS CHKD
NOTE BOOK
NO.
DATE

FILE NAME = $FILEL$	USER NAME = $USER$	DESIGNED -	REVISED -
		DRAWN -	REVISED -
	PLOT SCALE = $SCALE$	CHECKED -	REVISED -
	PLOT DATE = $DATE$	DATE -	REVISED -

STATE OF ILLINOIS
DEPARTMENT OF TRANSPORTATION

IL 13 PROFILE

SCALE: | SHEET NO. 2 OF 4 SHEETS | STA. 783+00 TO STA. 788+50

F.A. RTE.	SECTION	COUNTY	TOTAL SHEETS	SHEET NO.
*	(X1-6-2)K-1;(1X-1)R-4	WILLIAMSON	194	58
*	I-57/IL 13 (FAI 57/FAP 331)	CONTRACT NO. 78194		
	ILLINOIS FED. AID PROJECT			