PLAN
SURVEYED
PLOTTED
NOTE BOOK
NO.
ALIGNMENT CHECKED
R.O.W. CHECKED
CADD FILE NAME
BY
DATE

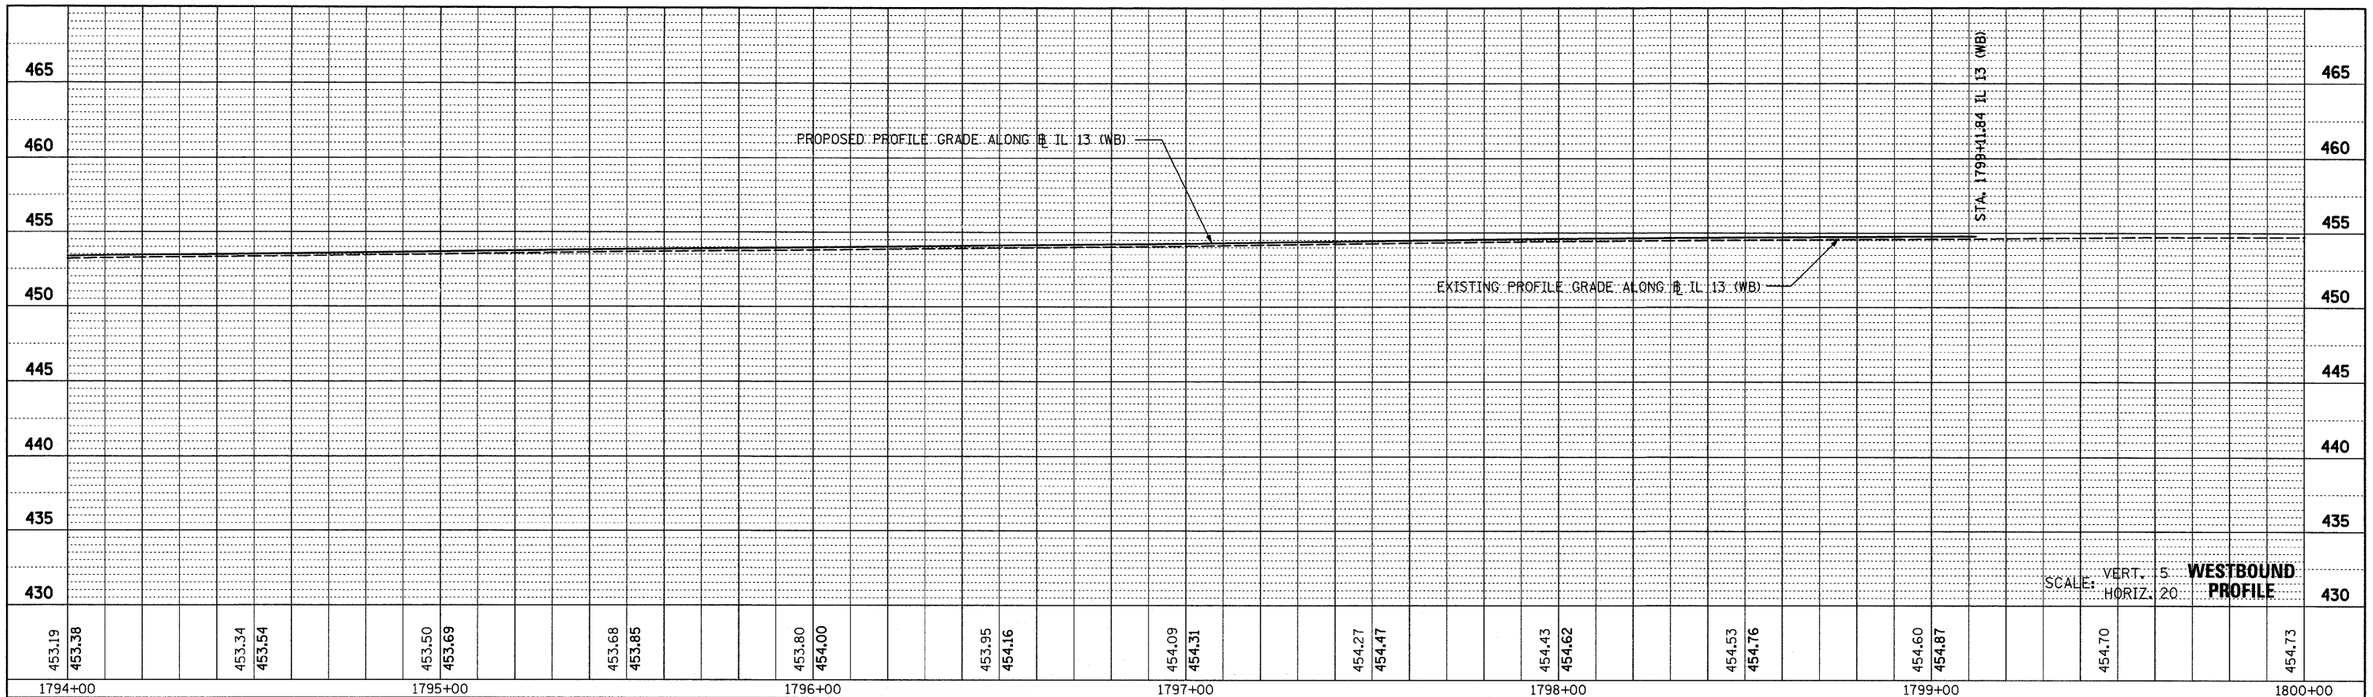


PROFILE
SURVEYED
PLOTTED
NOTE BOOK
NO.
GRADES CHECKED
B.M. NOTED
STRUCTURE NO(S).
RTG'S CKD
BY
DATE

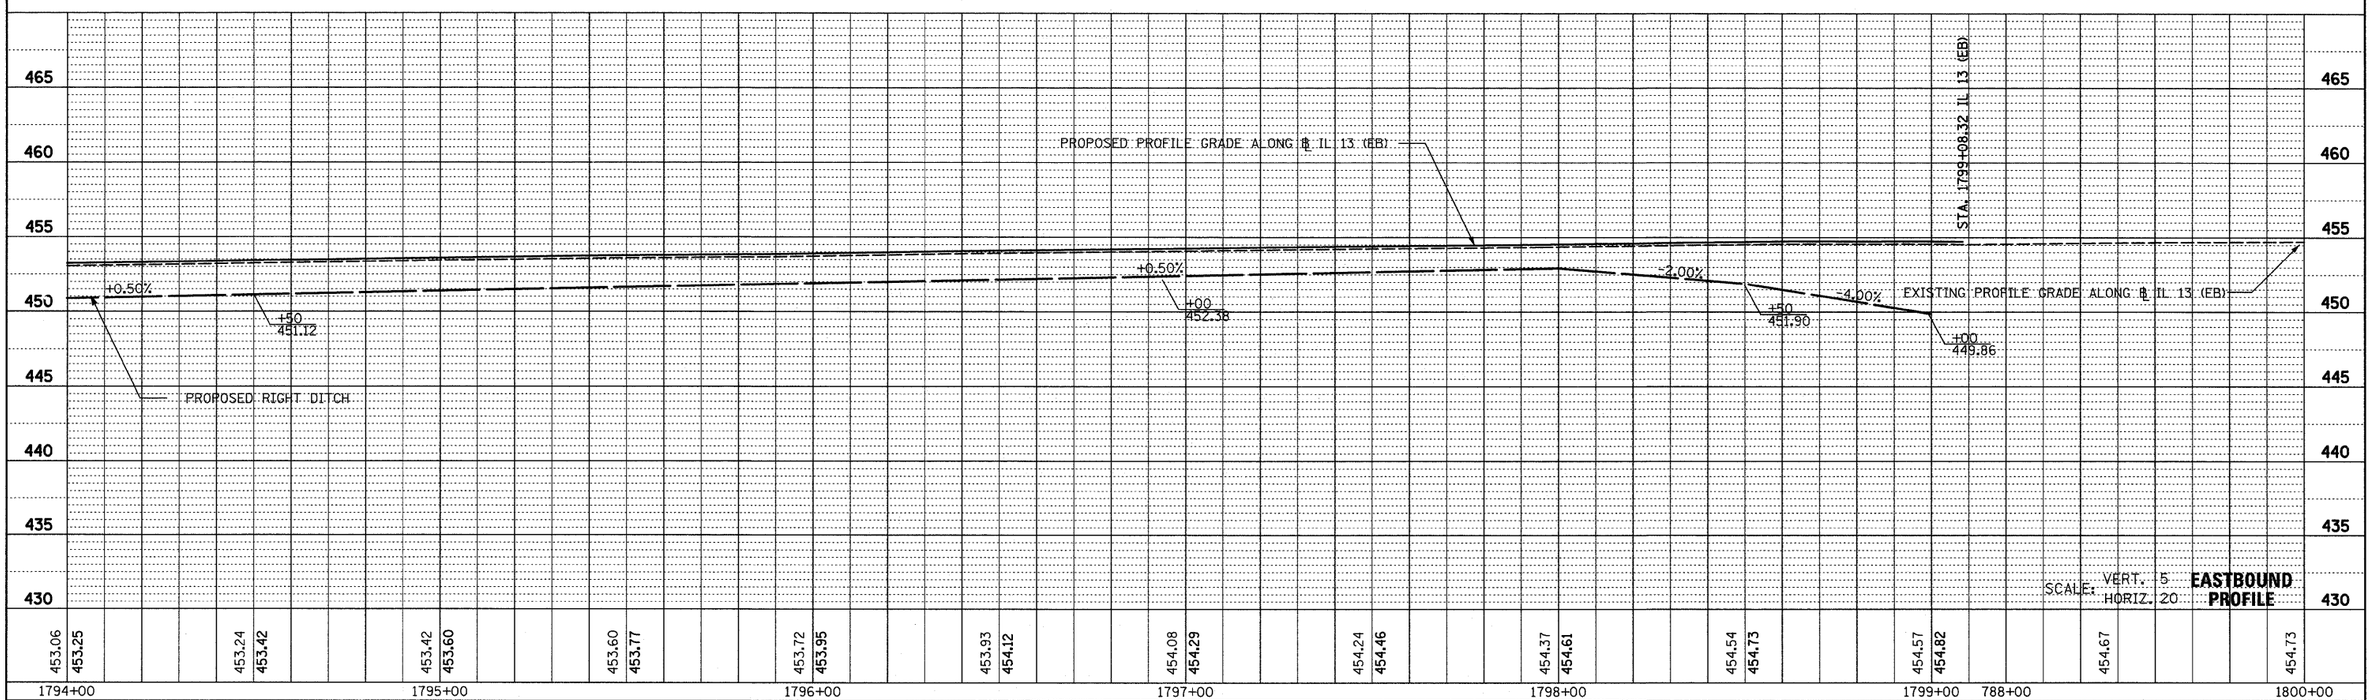


| | | | |
|---|---|---|---|
| FILE NAME = $FILEL$ | USER NAME = $USER$ | DESIGNED - | REVISED - |
| | | DRAWN - | REVISED - |
| | PLOT SCALE = $SCALE$ | CHECKED - | REVISED - |
| | PLOT DATE = $DATE$ | DATE - | REVISED - |

**STATE OF ILLINOIS**
**DEPARTMENT OF TRANSPORTATION**

**IL 13 PROFILE**

SCALE: | SHEET NO. 4 OF 4 SHEETS | STA. 1794+00 TO STA. 1800+00

| F.A. RTE. | SECTION | COUNTY | TOTAL SHEETS | SHEET NO. |
|---|---|---|---|---|
| * | (X1-6-2)K-1;(1X-1)R-4 | WILLIAMSON | 194 | 60 |
| * I-57/IL 13 (FAI 57/FAP 331) | | CONTRACT NO. 78194 | | |
| | | ILLINOIS FED. AID PROJECT | | |