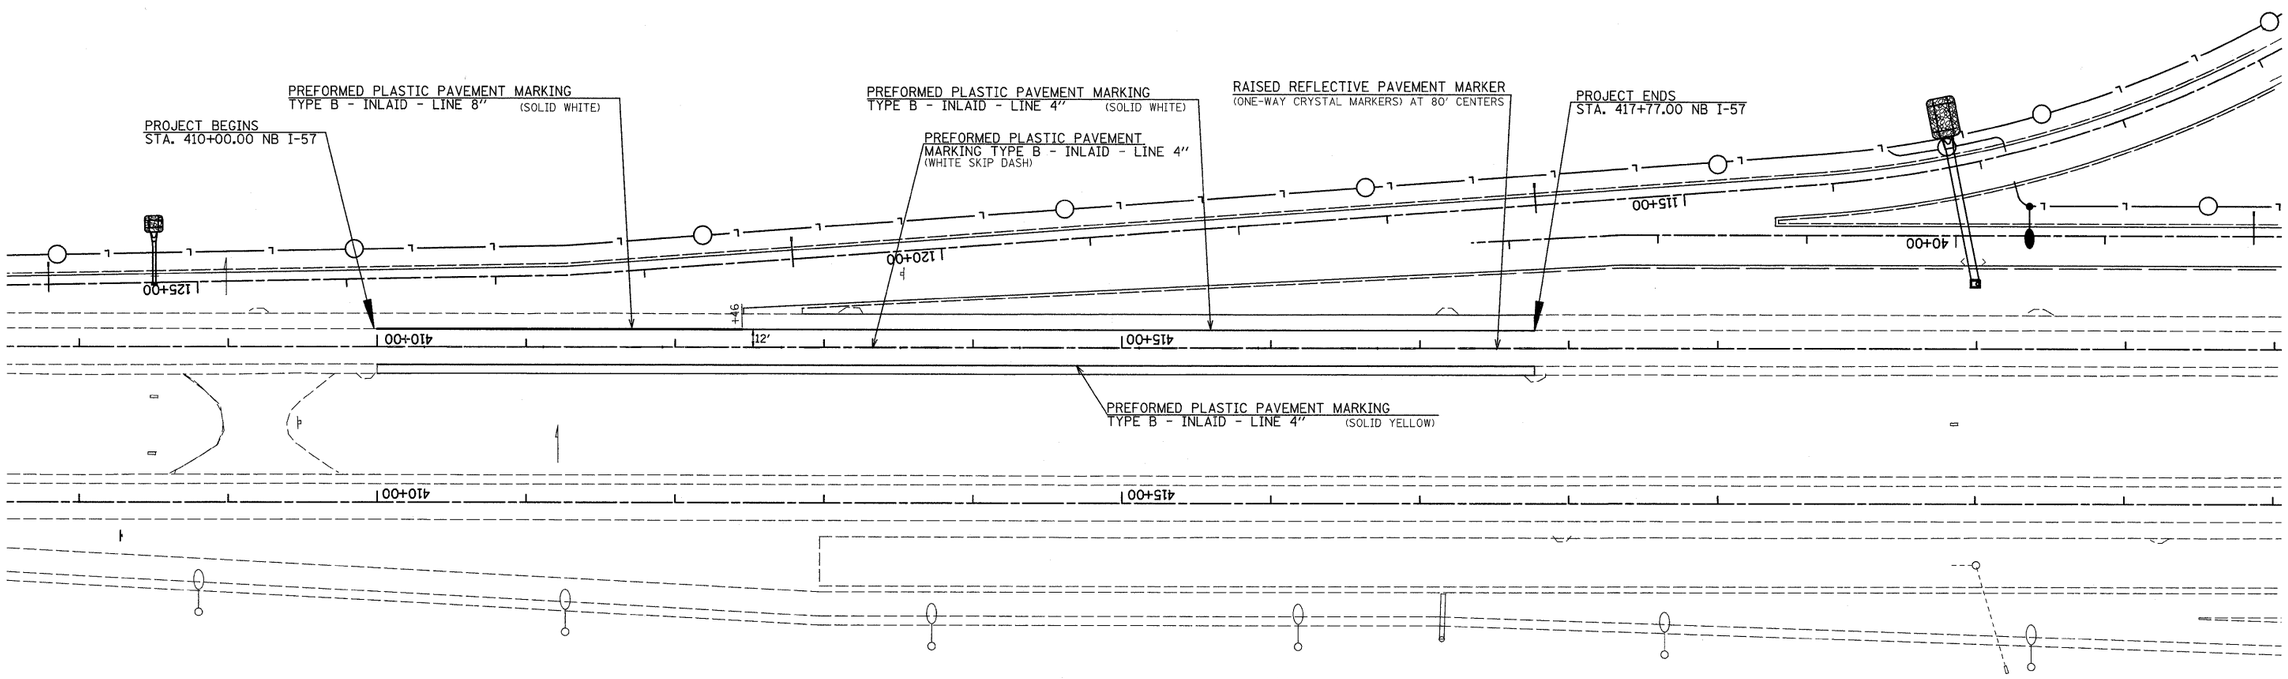

FILE NAME = *FILEL*	USER NAME = *USER*	DESIGNED -	REVISED -	**STATE OF ILLINOIS DEPARTMENT OF TRANSPORTATION**	**I-57 PAVEMENT MARKING**
		DRAWN -	REVISED -		
	PLOT SCALE = *SCALE*	CHECKED -	REVISED -		SCALE: 1" = 50' | SHEET NO. 1 OF 1 SHEETS | STA. | TO STA.
	PLOT DATE = *DATE*	DATE -	REVISED -		

F.A. RTE.	SECTION	COUNTY	TOTAL SHEETS	SHEET NO.
*	(X1-6-2)K-1;(1X-1)R-4	WILLIAMSON	194	95
*	I-57/IL 13 (FAI 57/FAP 331)	CONTRACT NO. 78194		
	ILLINOIS FED. AID PROJECT			