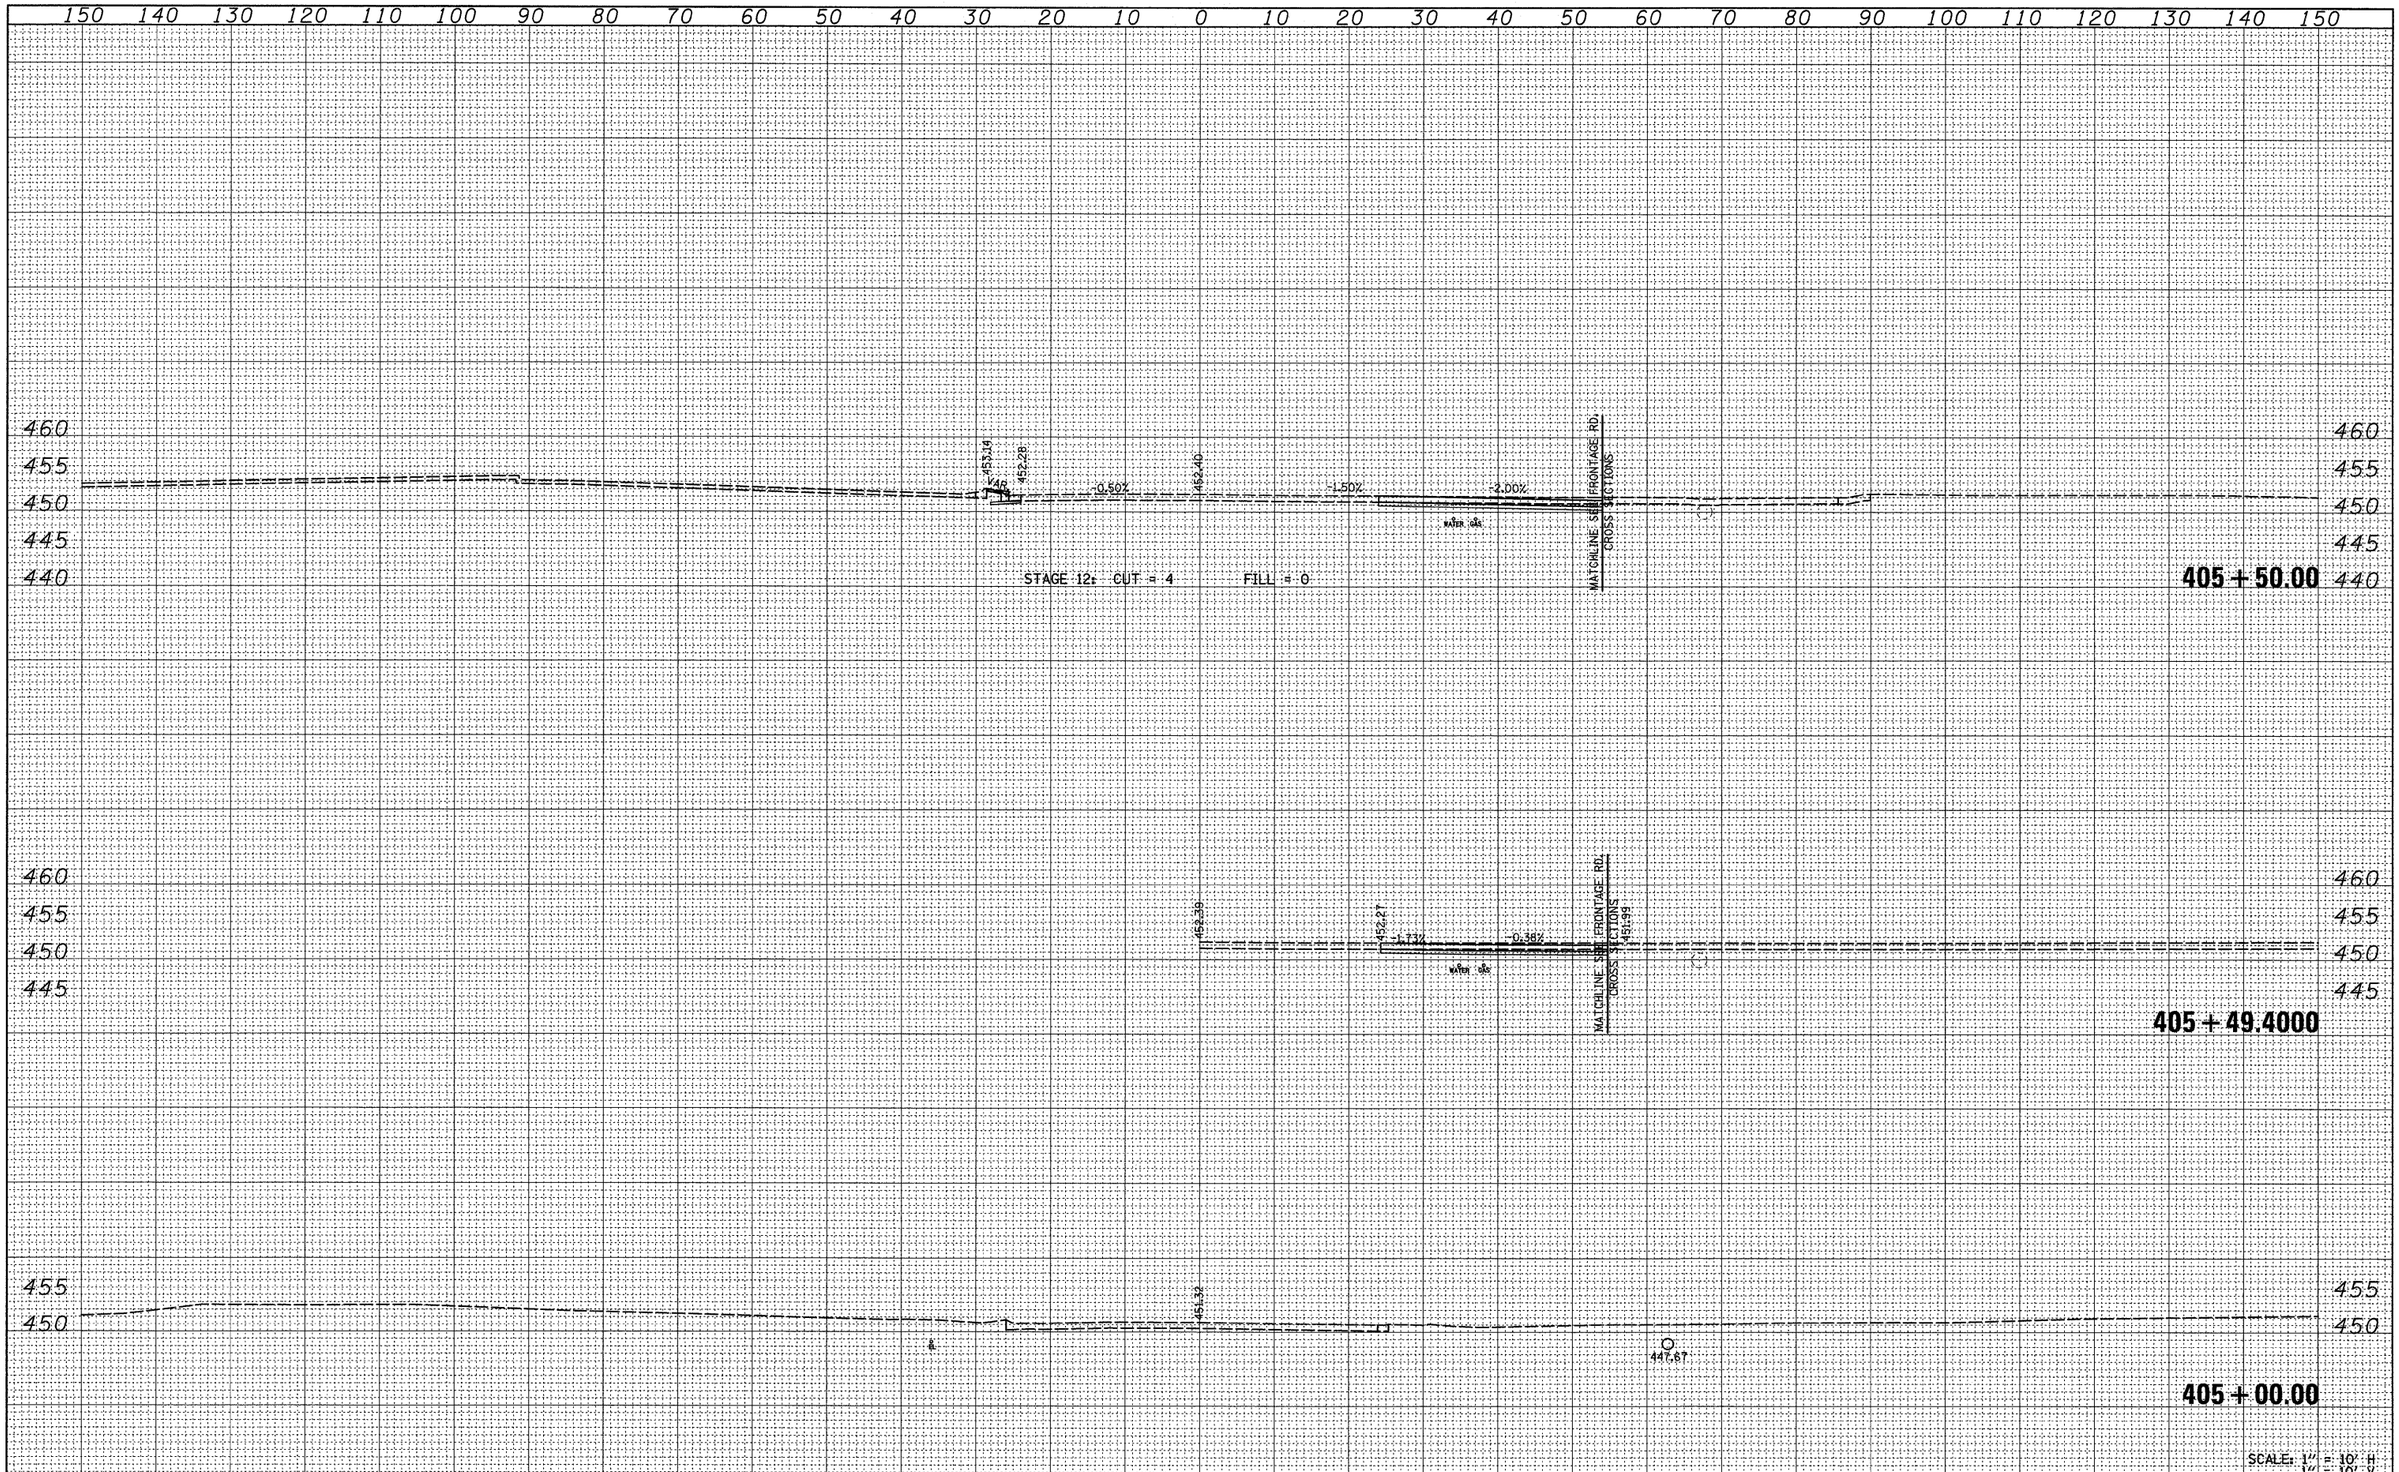

FINAL SURVEY		BY	DATE
NOTE BOOK	SURVEYED		
	PLOTTED		
	TEMPLATE		
	AREAS		
NO.	AREAS CHECKED		

ORIGINAL SURVEY		BY	DATE
NOTE BOOK	SURVEYED		
	PLOTTED		
	TEMPLATE		
	AREAS		
NO.	AREAS CHECKED		

FILE NAME = $FILE$	USER NAME = $USER$	DESIGNED -	REVISED -
		DRAWN -	REVISED -
	PLOT SCALE = $SCALE$	CHECKED -	REVISED -
	PLOT DATE = $DATE$	DATE -	REVISED -

STATE OF ILLINOIS
DEPARTMENT OF TRANSPORTATION

HALFWAY ROAD CROSS SECTIONS

SCALE: 1" = 10' | SHEET NO. 1 OF 2 SHEETS | STA. 405+00.00 TO STA. 405+50.00

F.A. RTE.	SECTION	COUNTY	TOTAL SHEETS	SHEET NO.
*	(X1-6-2)K-1,(1X-1)R-4	WILLIAMSON	194	155
*	I-57/IL 13 (FAI 57/FAP 331)	CONTRACT NO. 78194		
FED. ROAD DIST. NO.	ILLINOIS	FED. AID PROJECT		